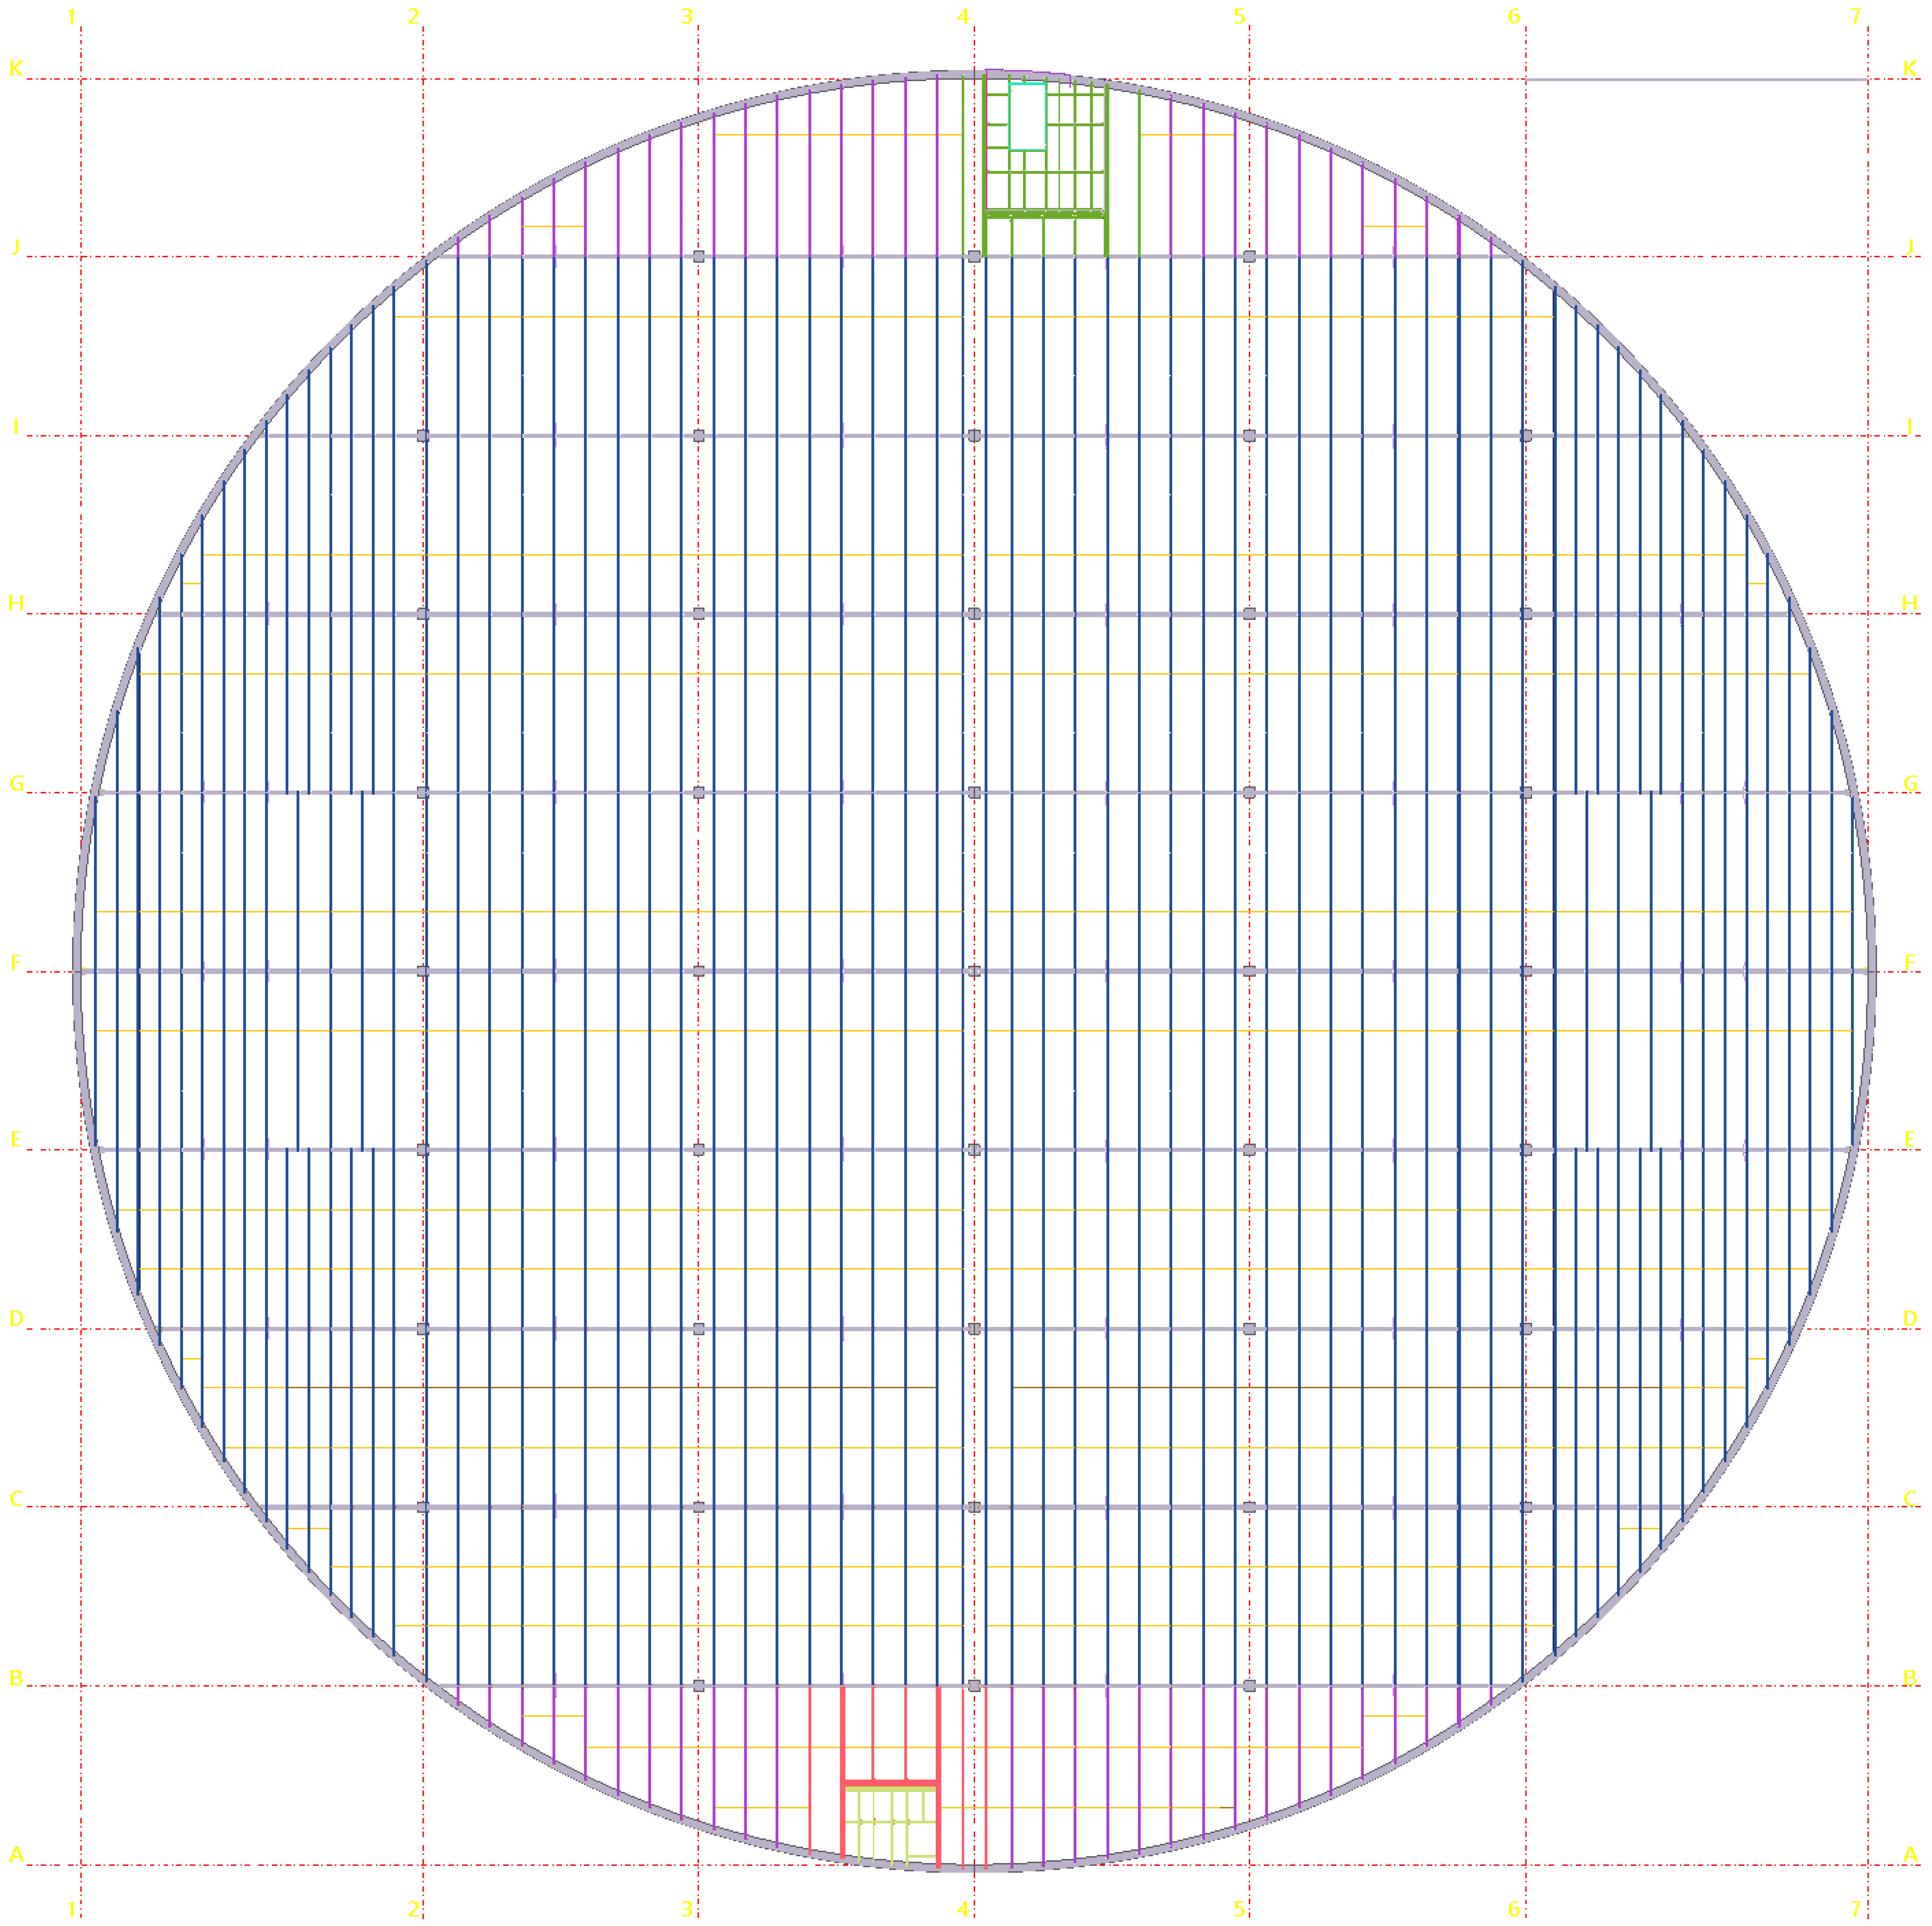

1
2
3
4
5
6
7
K
J
I
H
G
F
E
D
C
B
A

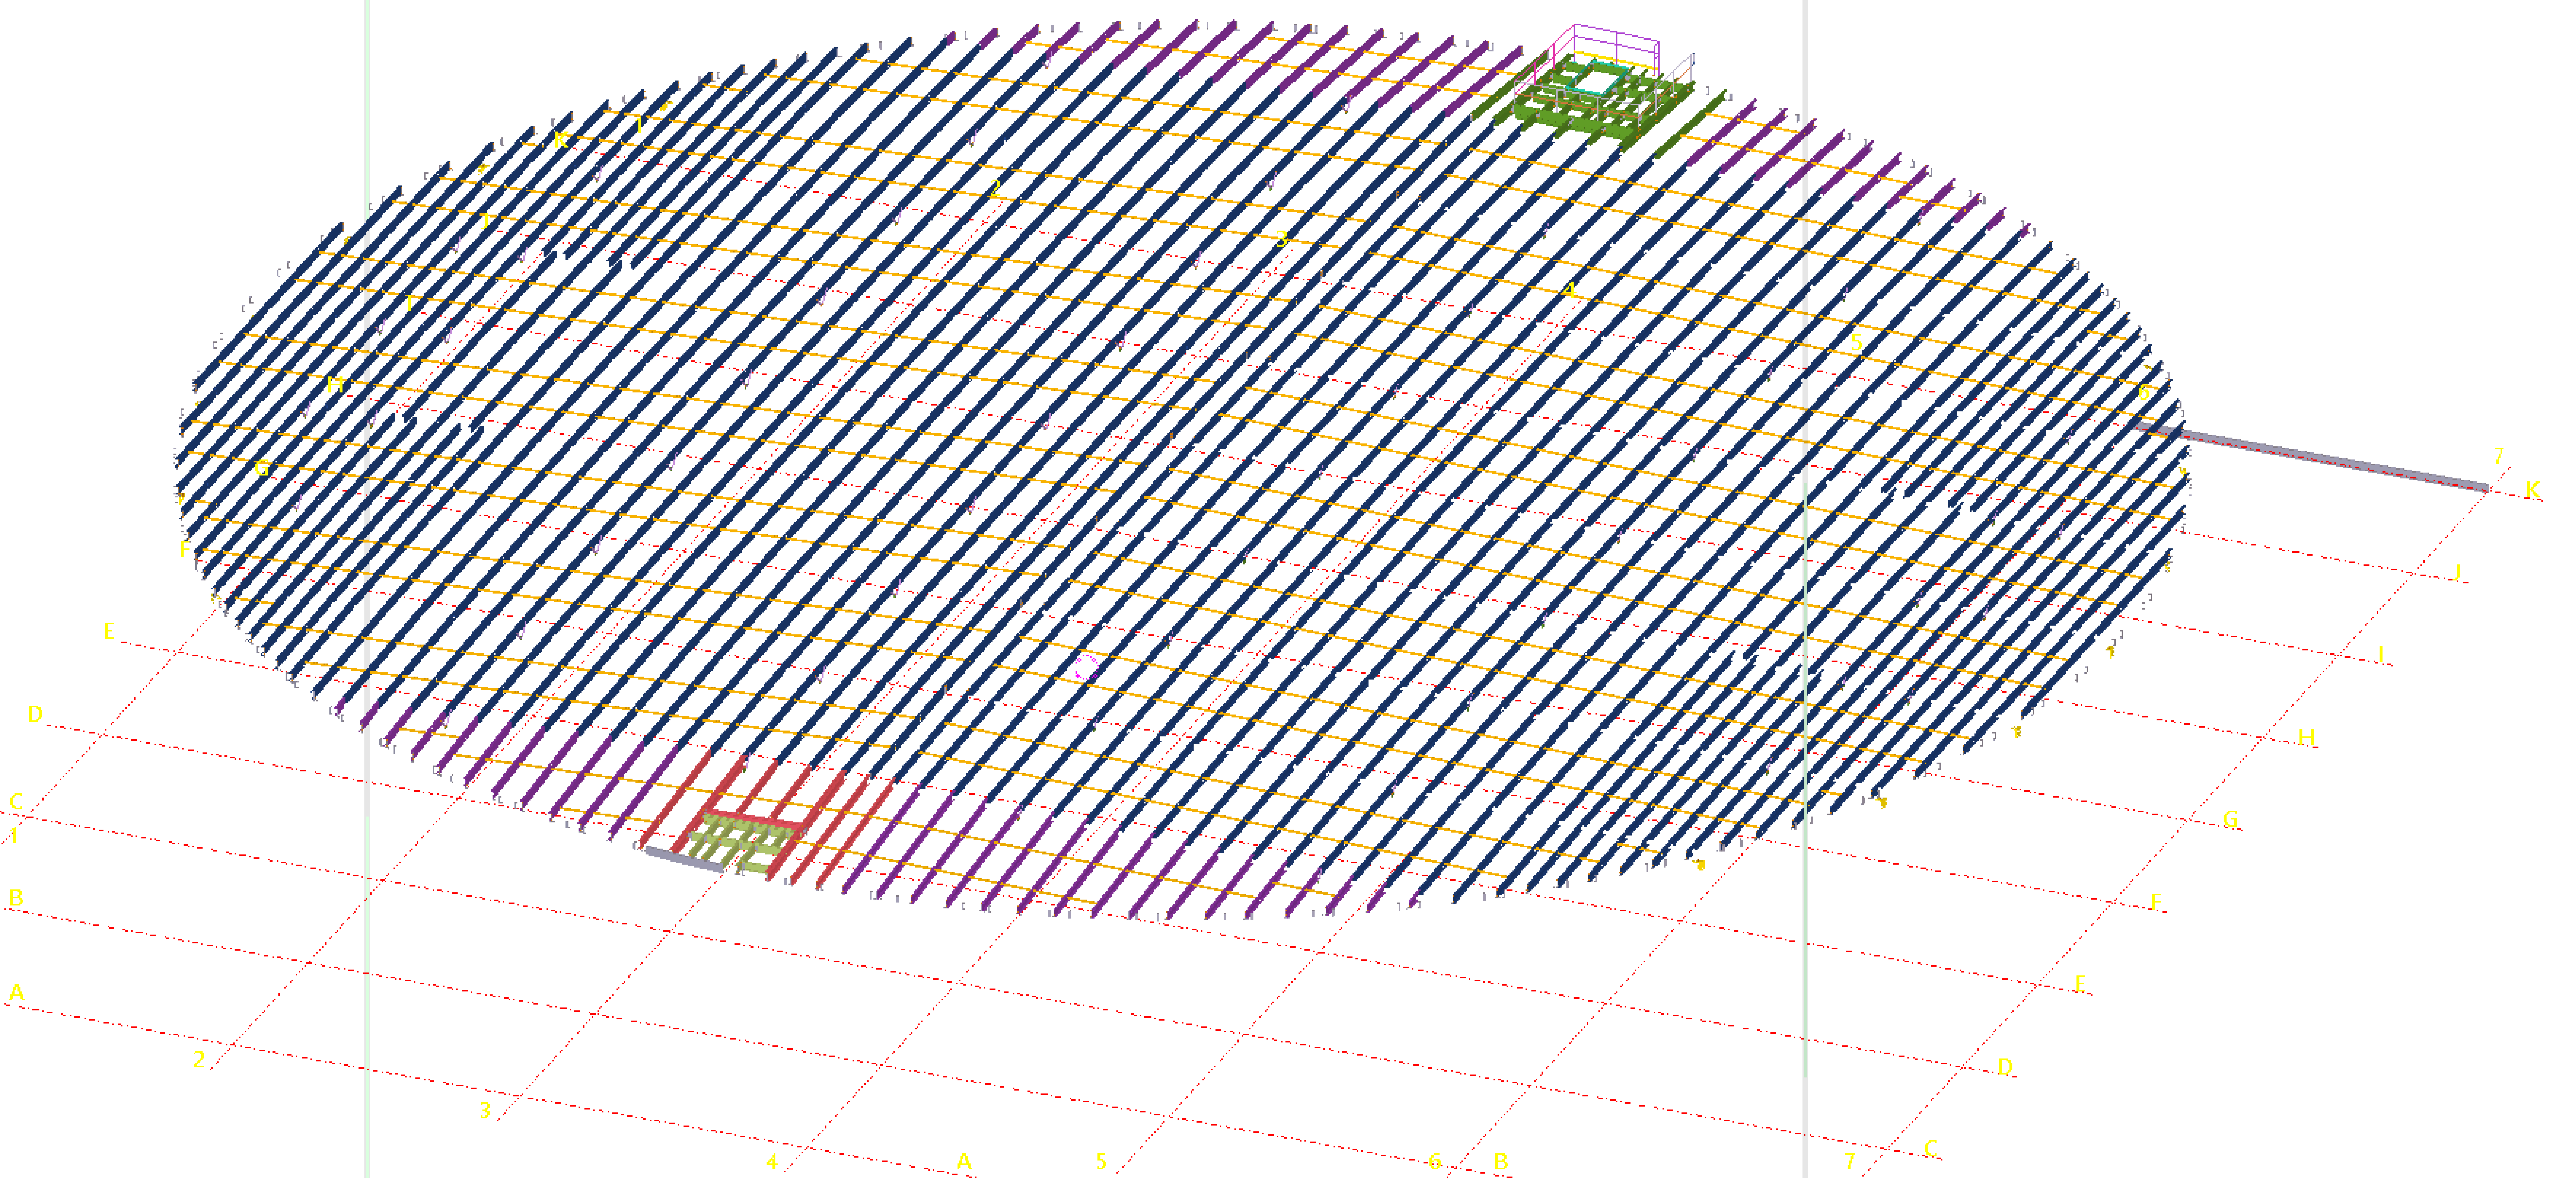
A
B
C
D
E
F
G
H
I
J
K
1
2
3
4
5
6
7

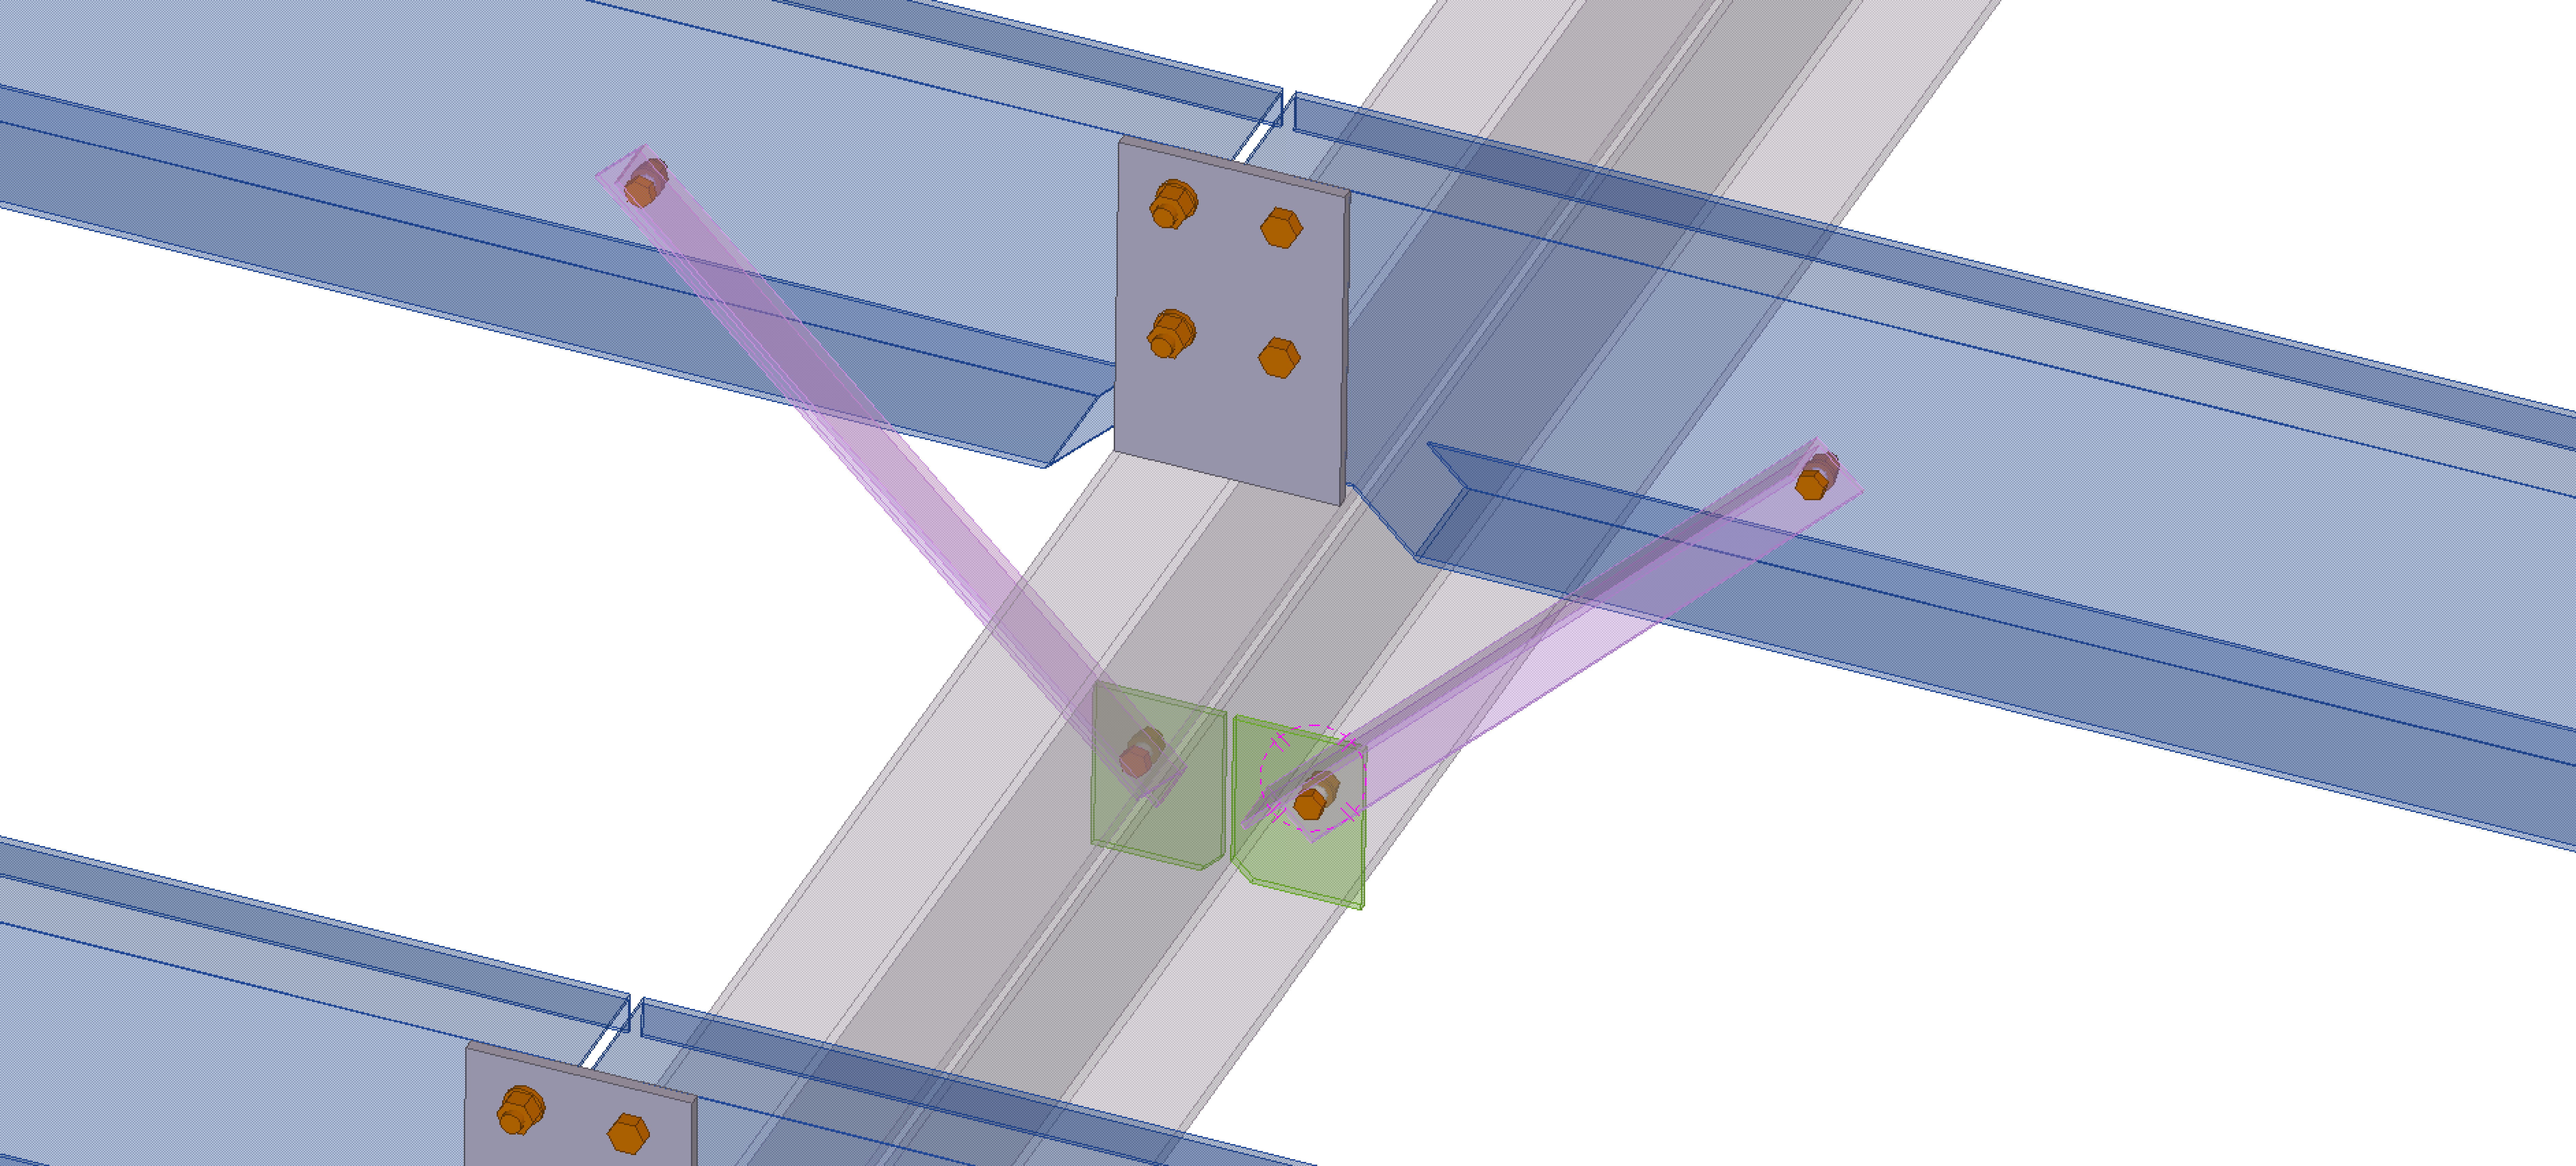

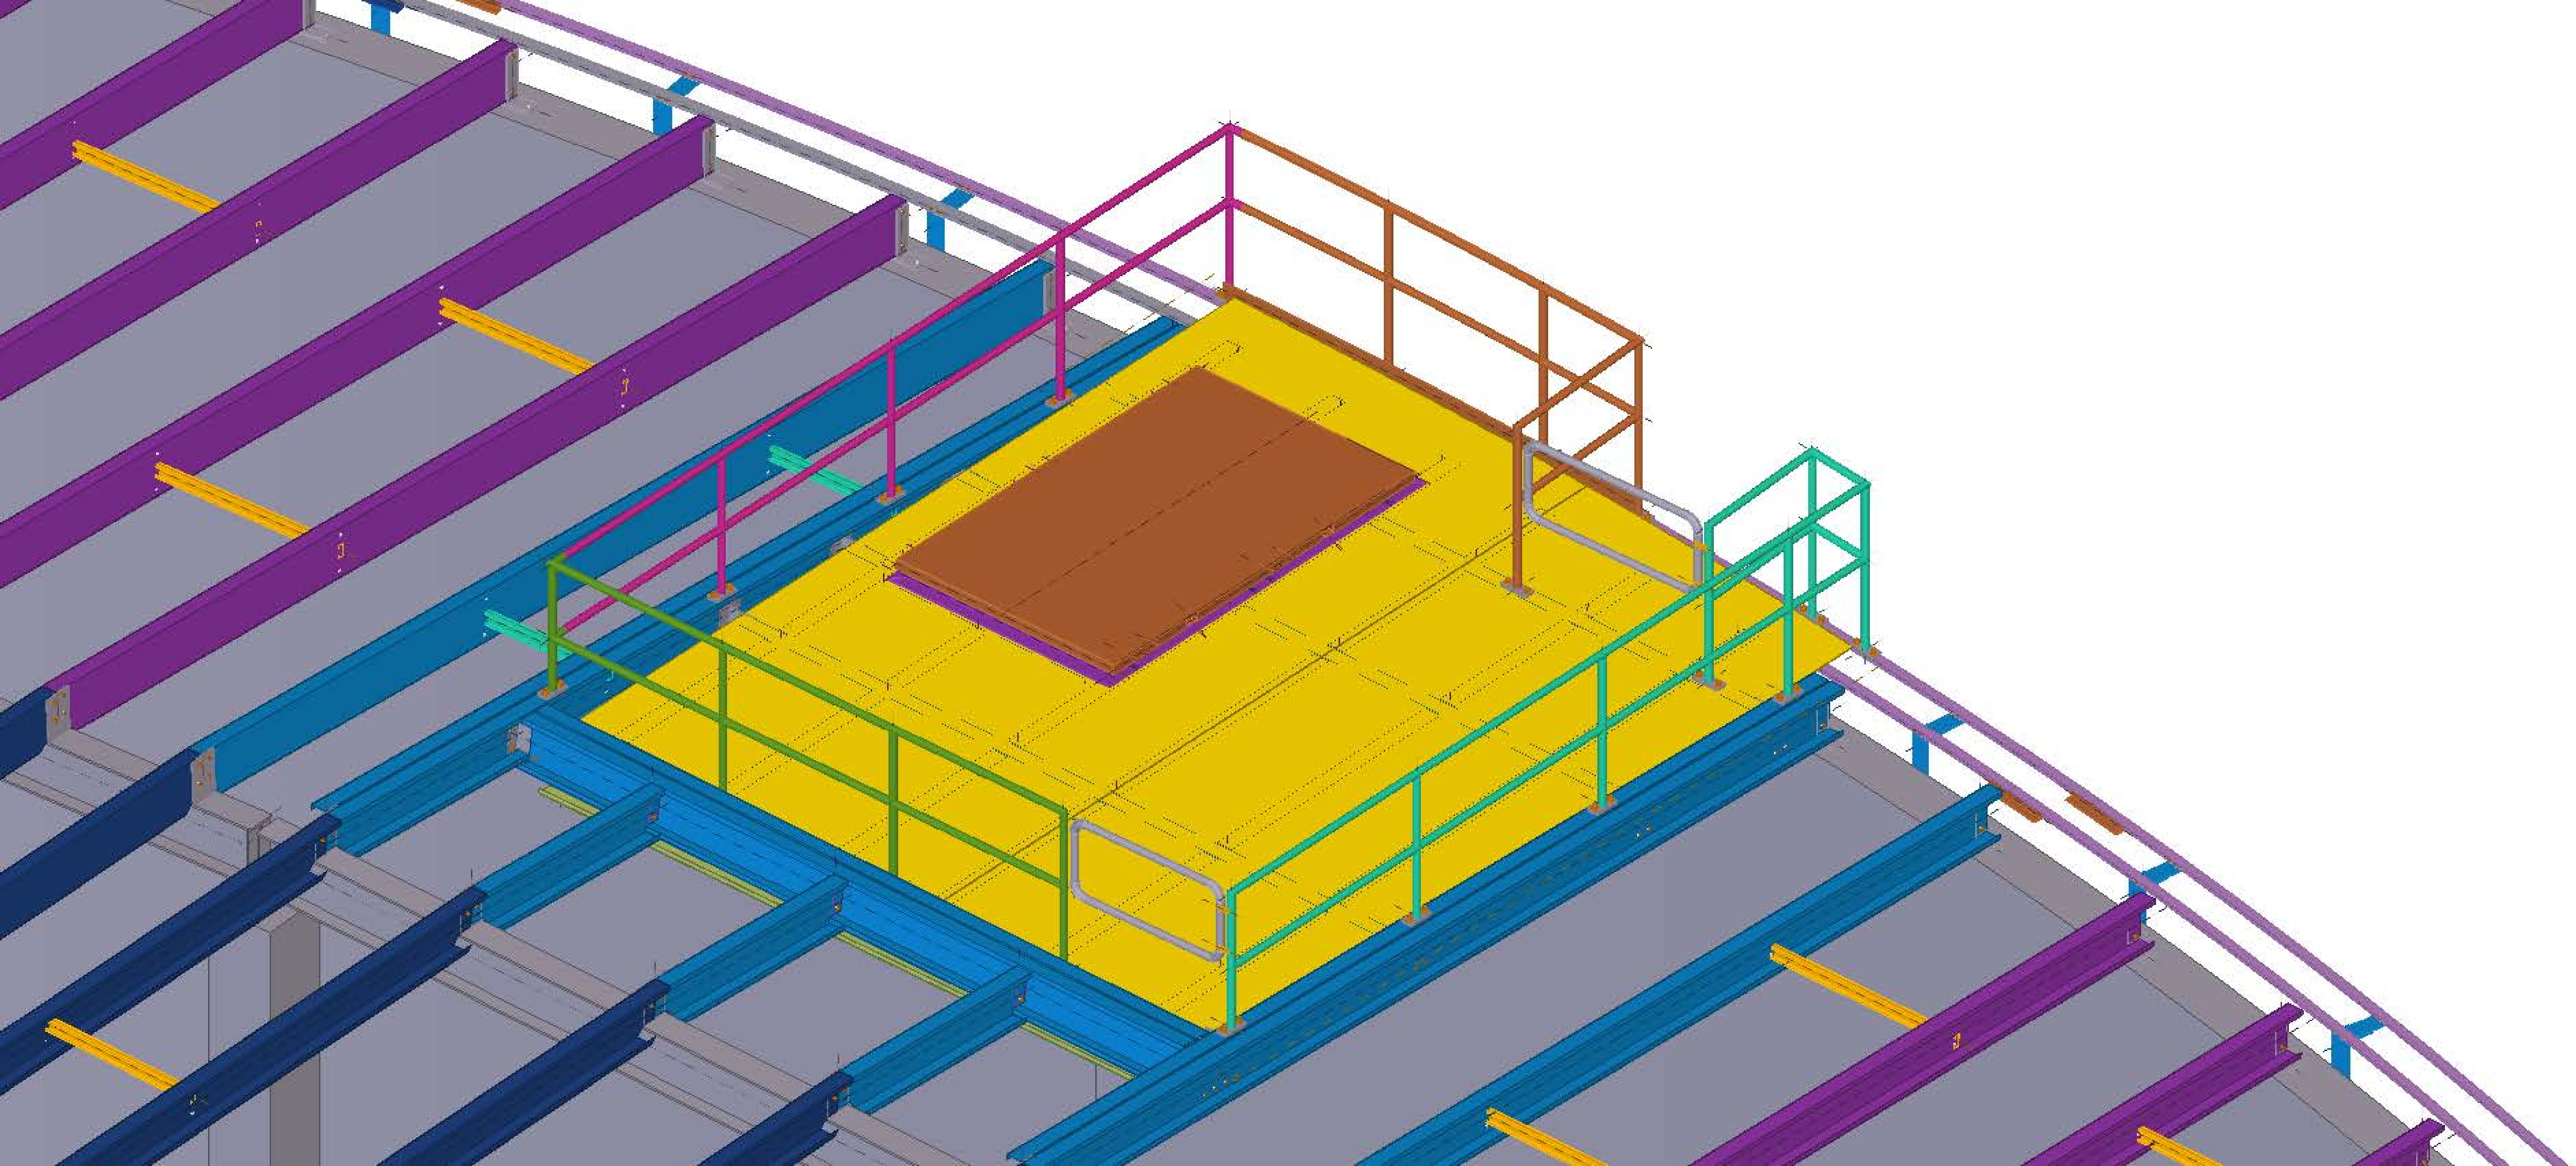

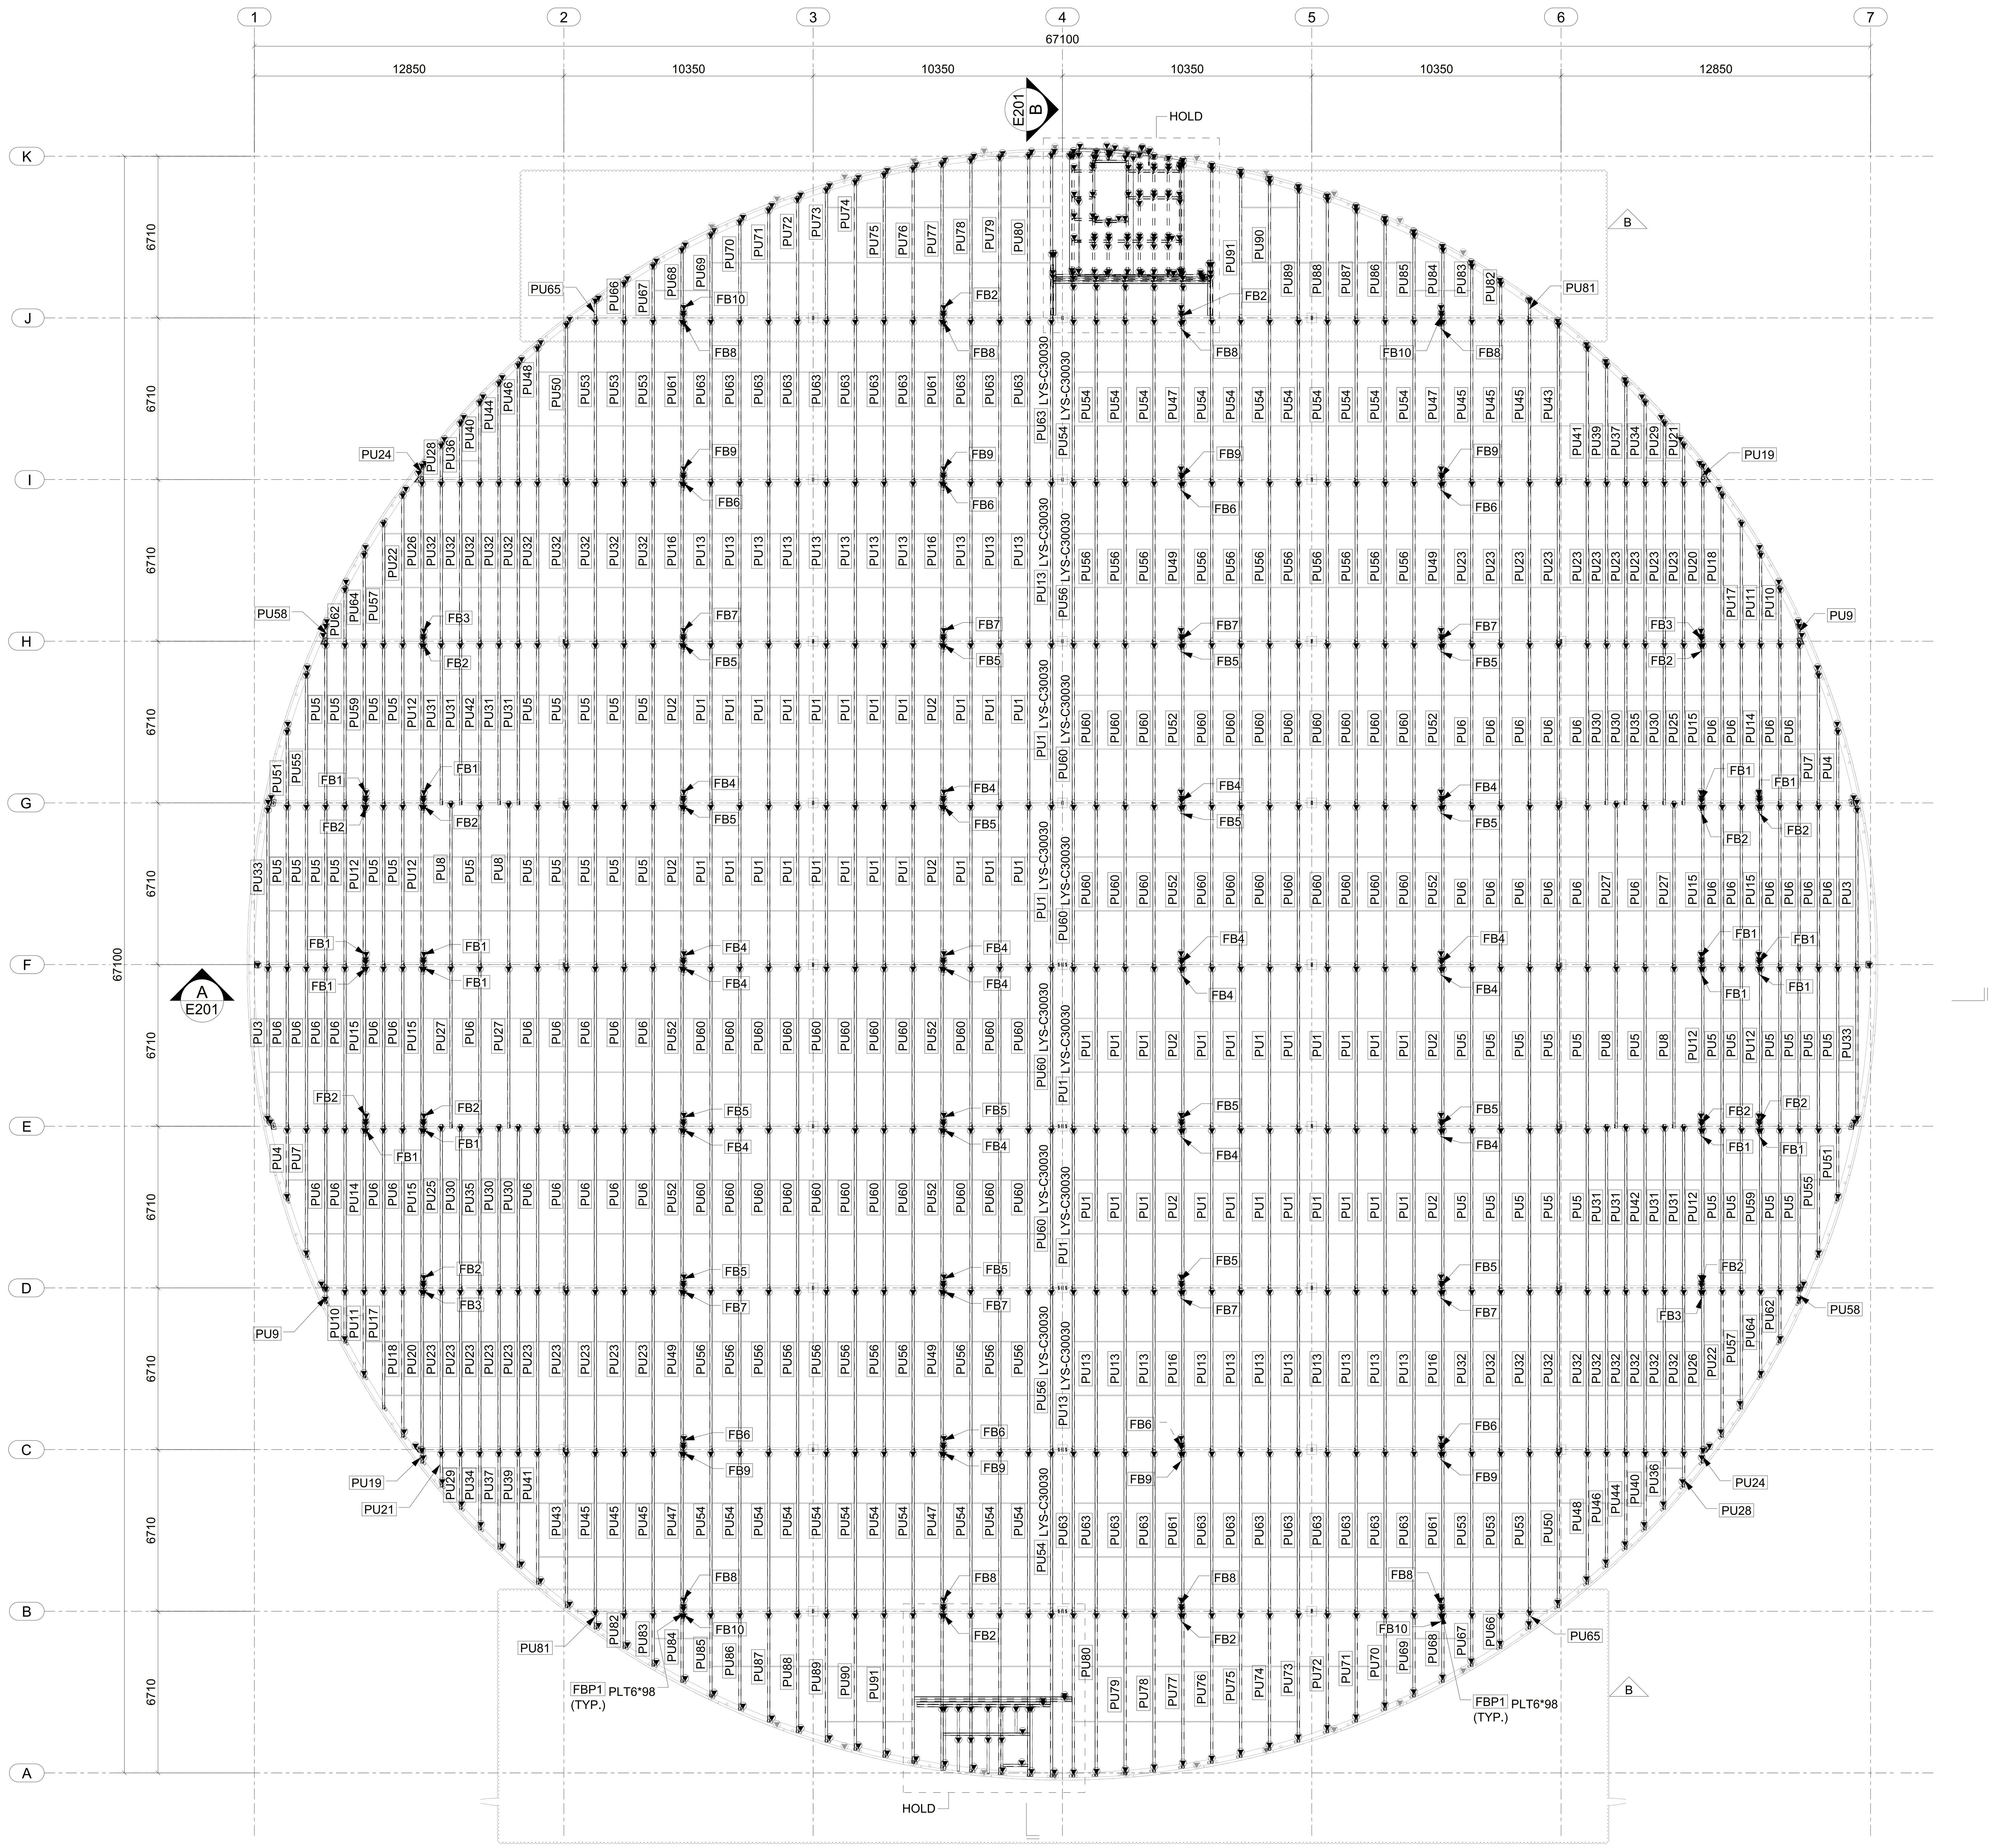

FRAMING PLAN
SCALE : 1:150

FOR APPROVAL ONLY
NOT FOR CONSTRUCTION

Notes:

Rev	By	Date	Description
B	SS	16/09/2023	UPDATED AS MARKED
A	AK	15/09/2023	FOR APPROVAL

FRAMING PLAN

Drawn By: AK
Checked By: HU
Approved By:

Scale:	Project No:	Drawing No:	Size:	Rev
1:150		E101	A1	B

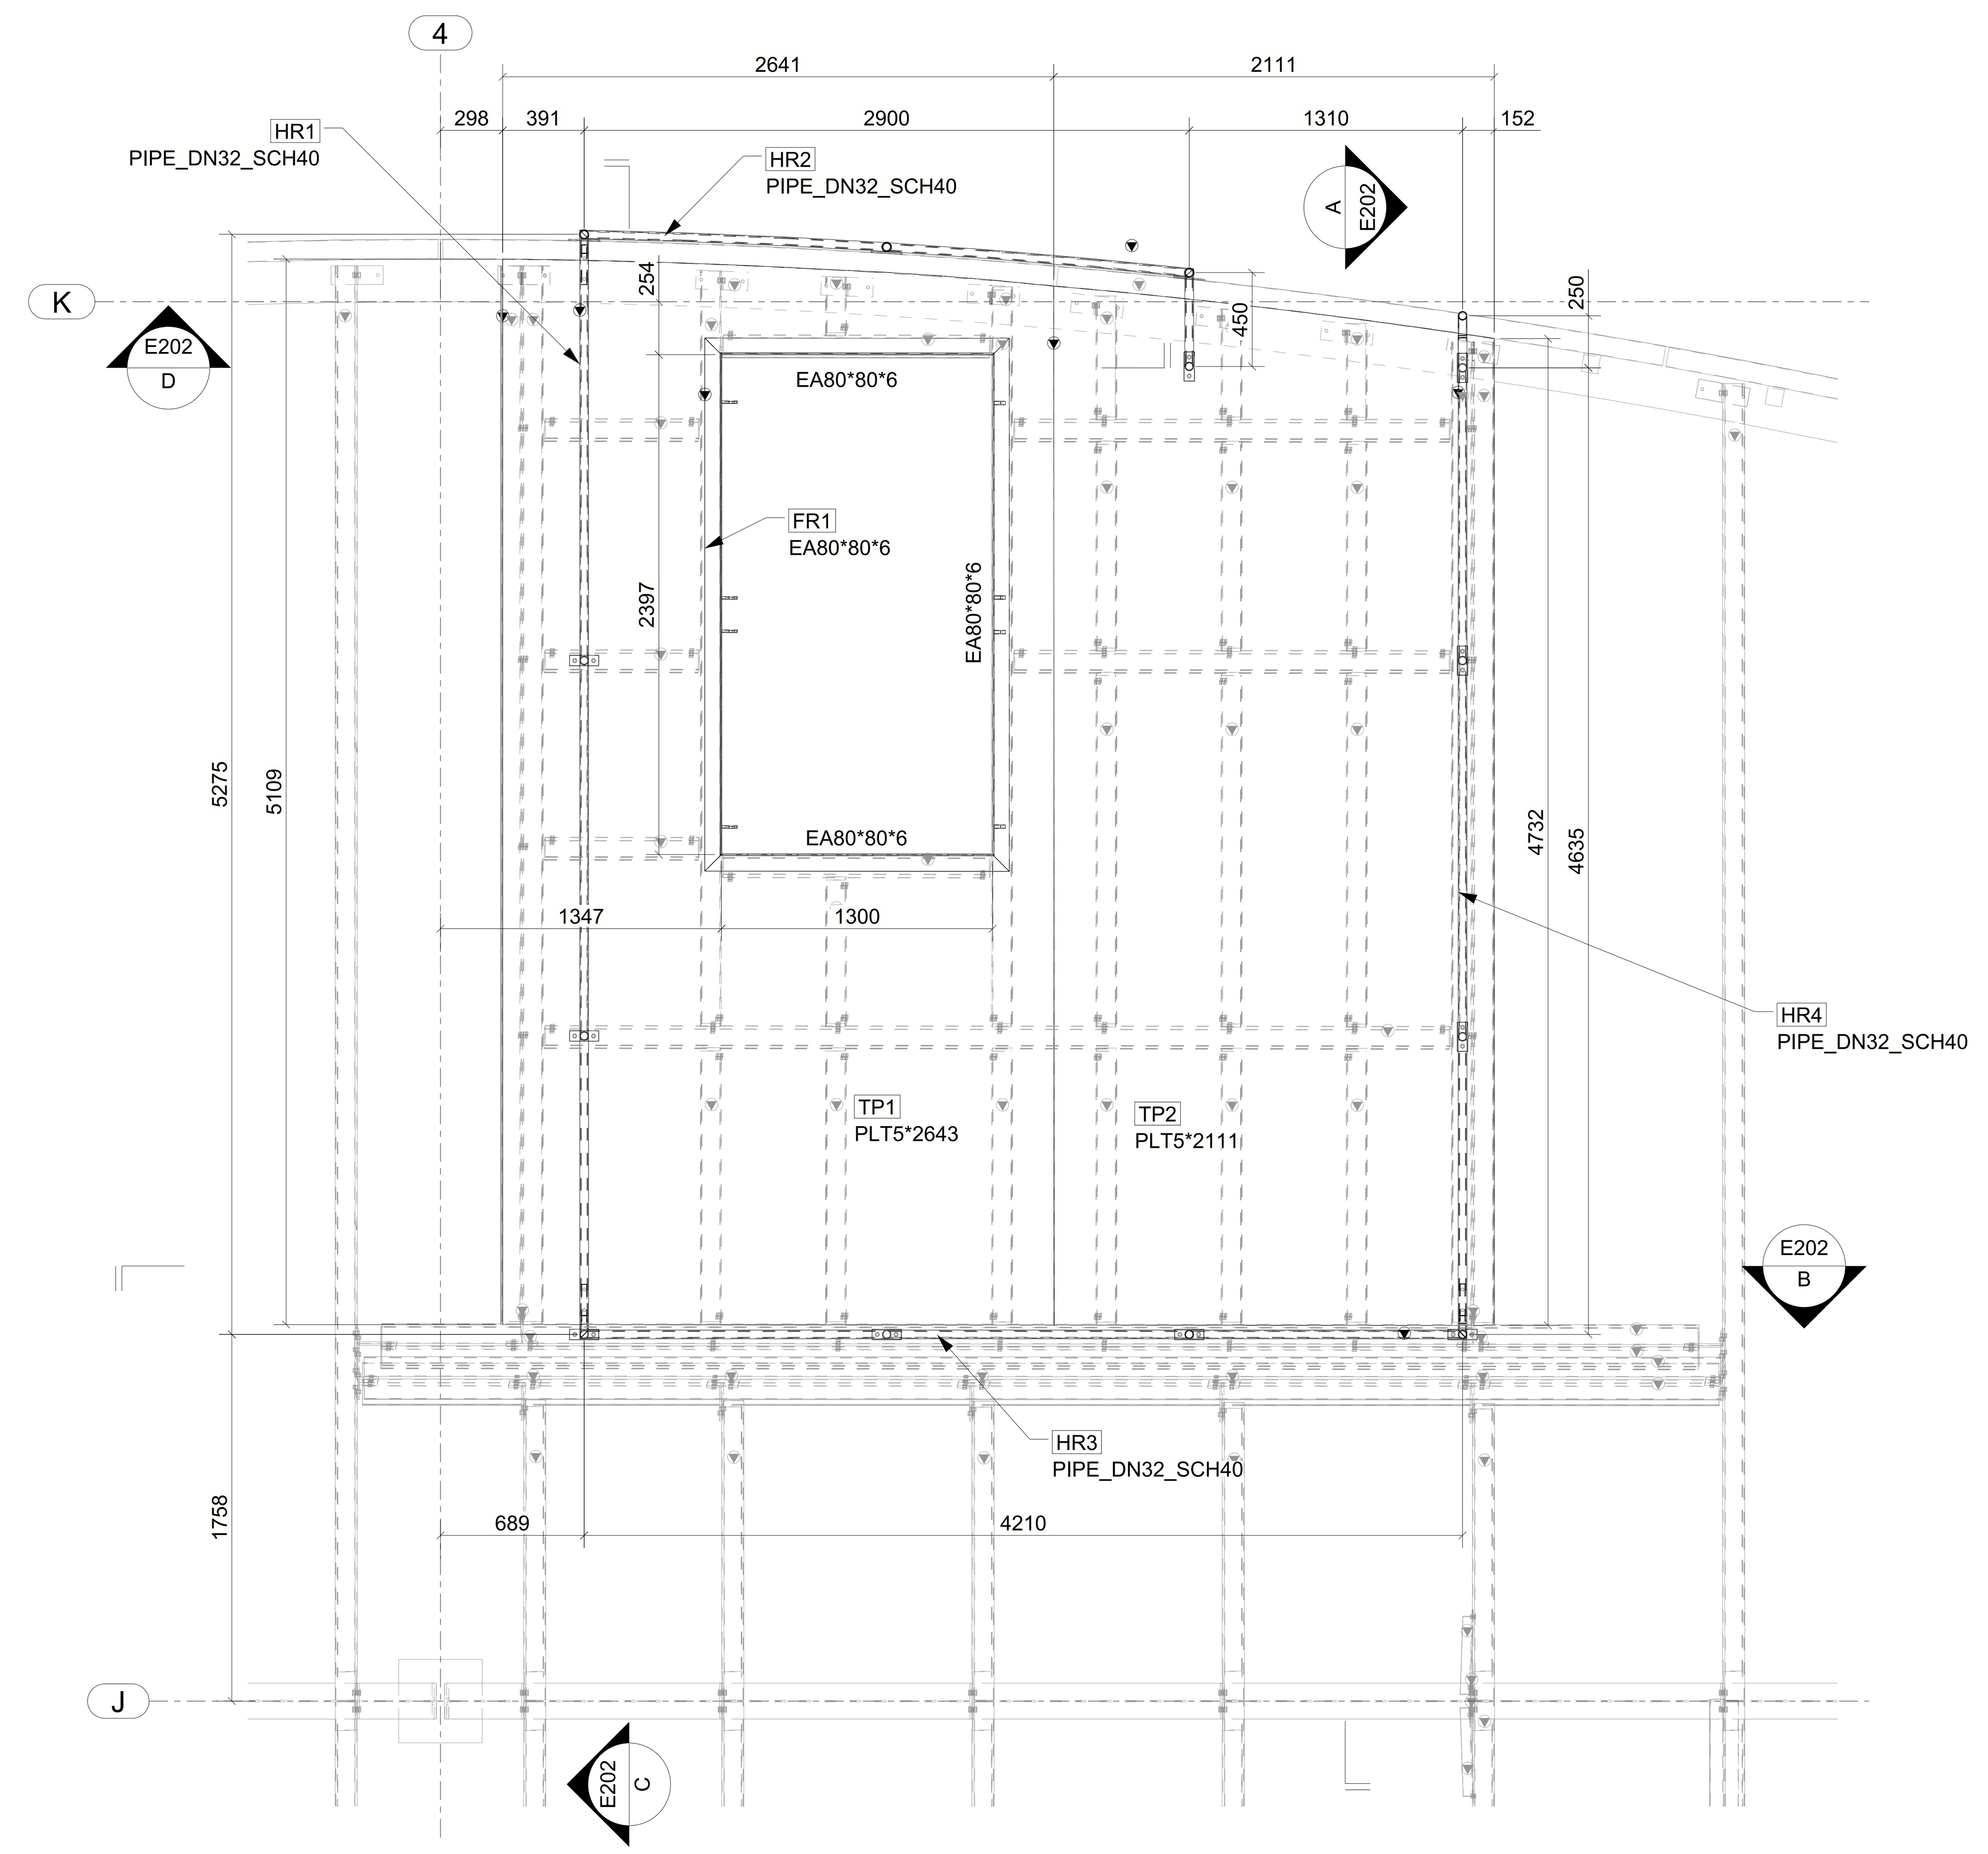

PLATEFORM FRAMING PLAN
SCALE 1:30

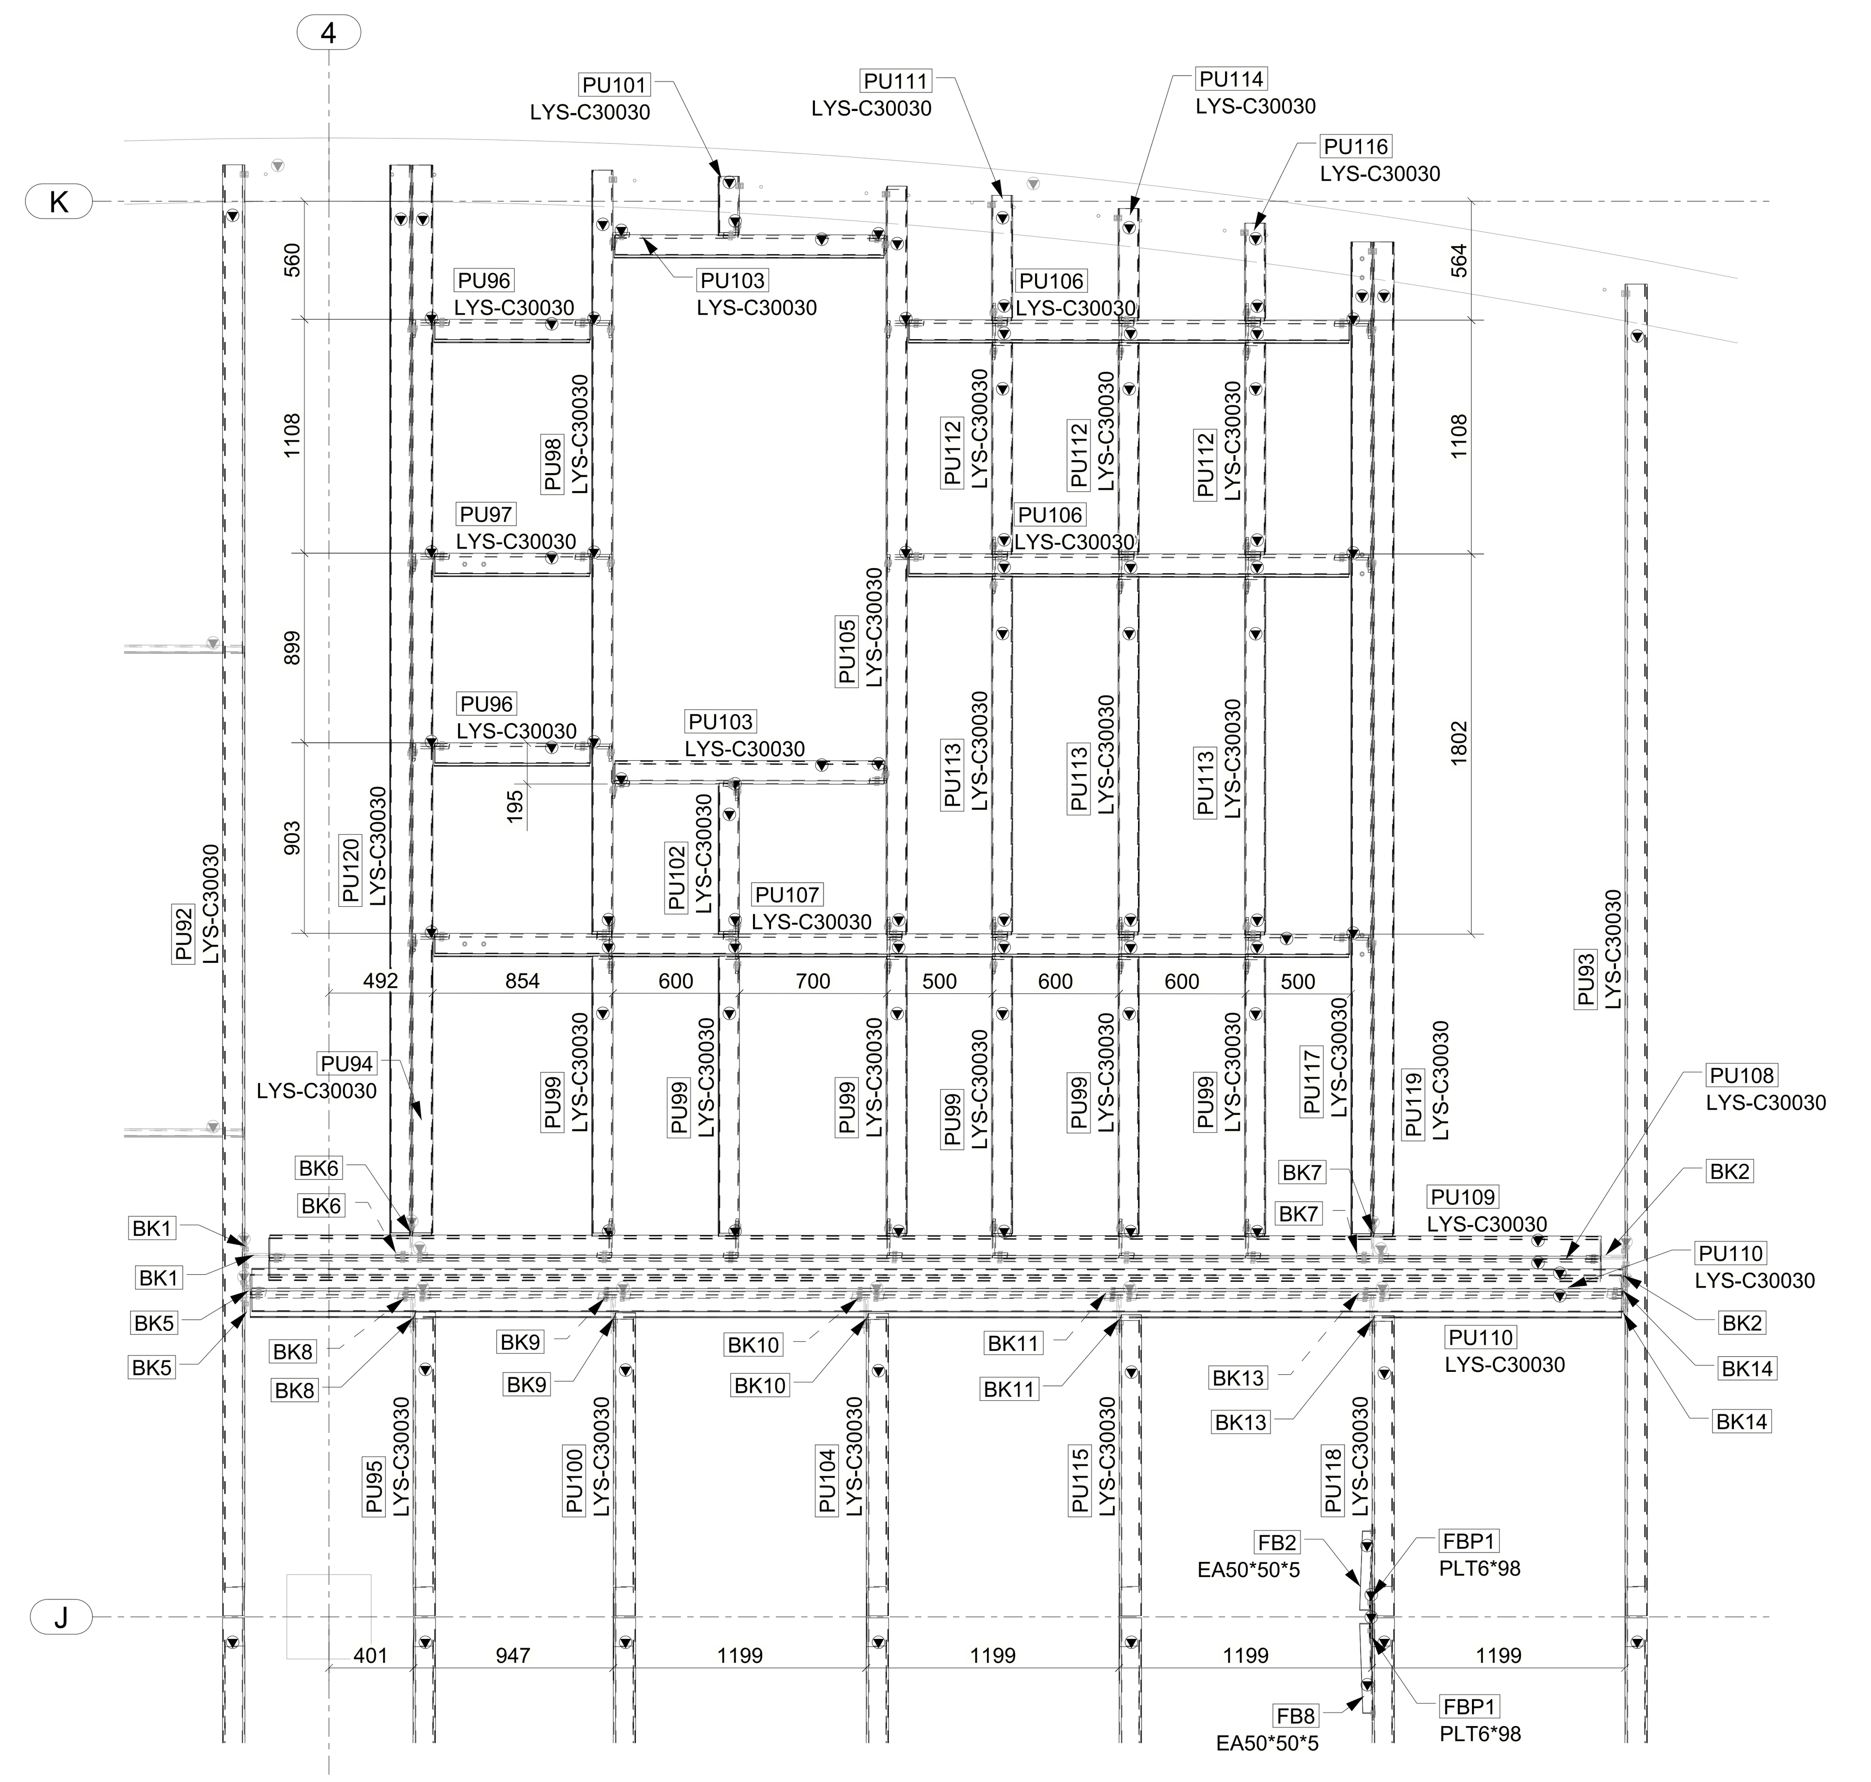

PLATEFORM PURLIN PLAN
SCALE 1:30

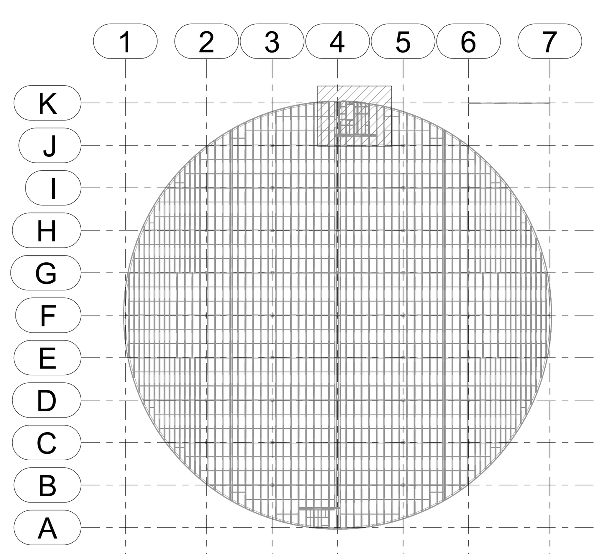

KEY PLAN

ENGINEER / ARCHITECT TO
CHECK & VERIFY
ALL DIMENSIONS

FOR APPROVAL ONLY
NOT FOR CONSTRUCTION

LEGEND:

1). ▼ ORIENTATION MARK
2). EL.= ELEVATION
3). TYP.= TYPICAL
4). T.O.S.= TOP OF STEEL

Notes:

Rev	By	Date	Description
A	SS	19/09/2023	ISSUED FOR APPROVAL

PLATEFORM FRAMING PLAN

Drawn By:
Checked By:
Approved By:

Scale:	Project No:	Drawing No:	Size:	Rev
1:100		E102	A1	A

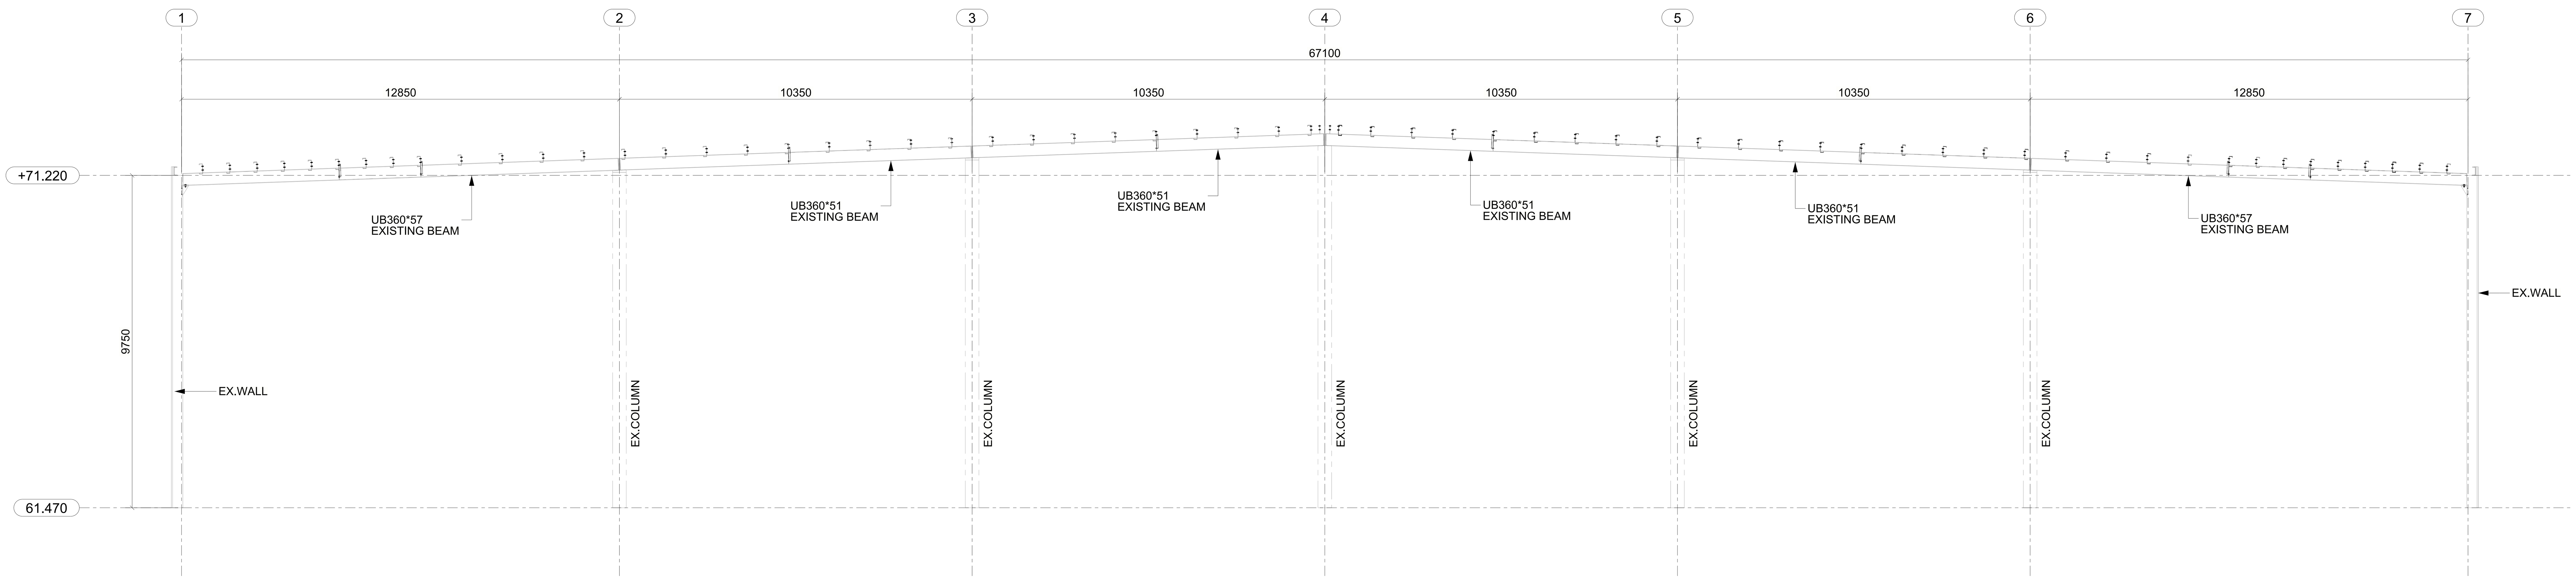

A
E101
SECTION
SCALE 1:100

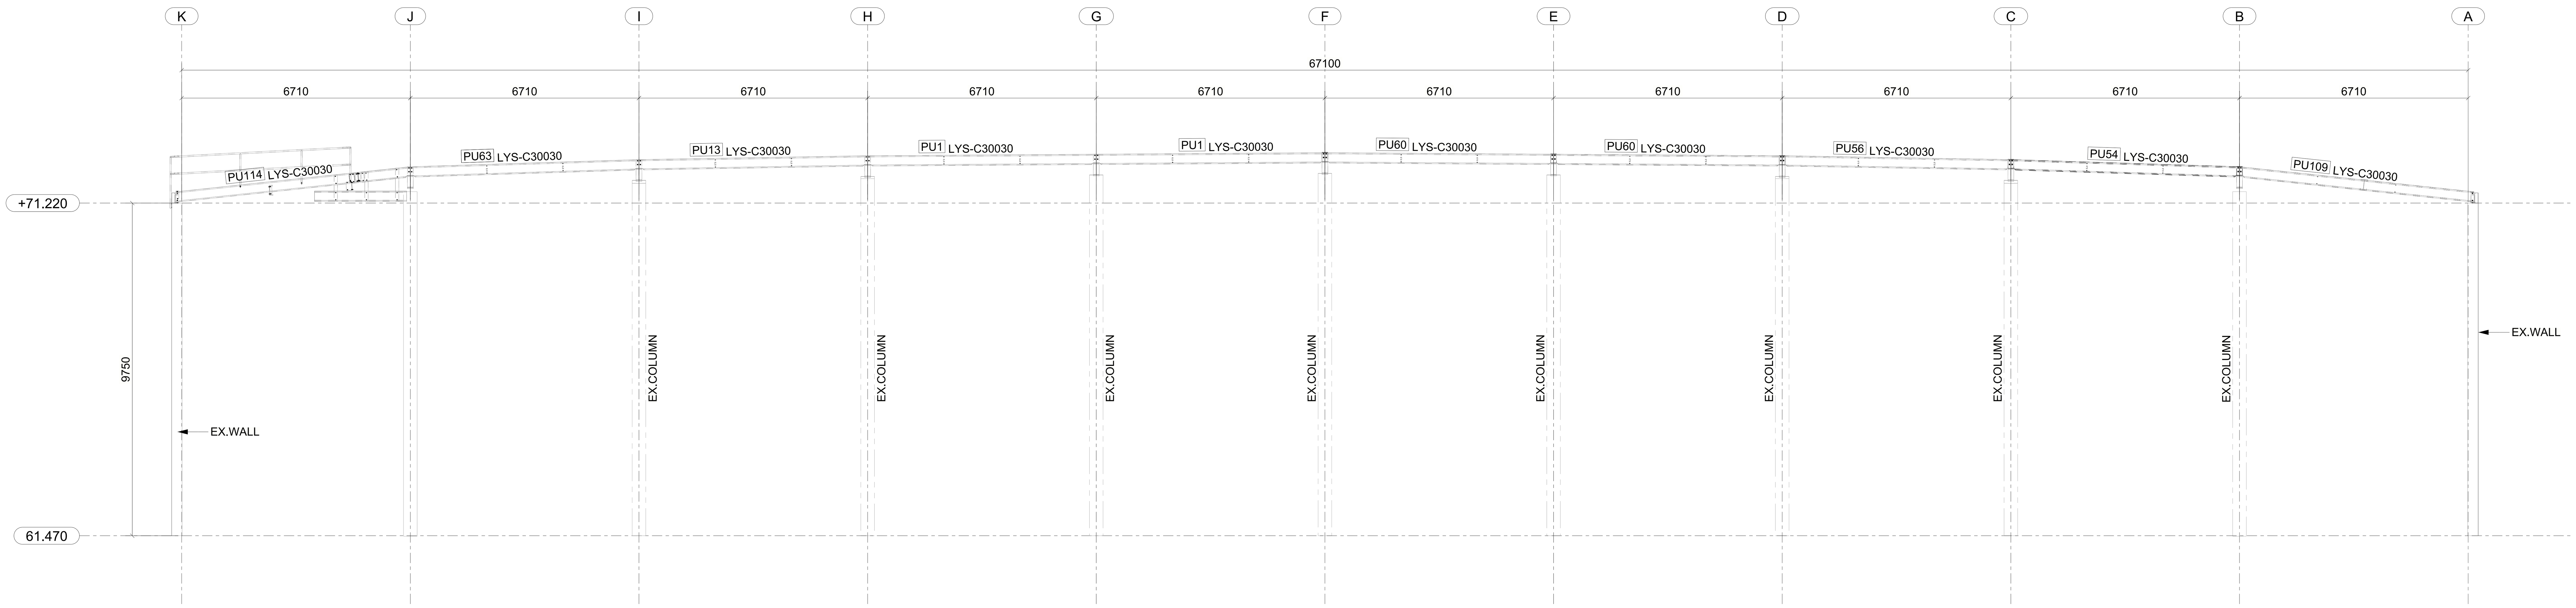

B
E101
SECTION
SCALE 1:100

FOR APPROVAL ONLY
NOT FOR CONSTRUCTION

Notes:

Rev	By	Date	Description
A	AK	15/09/2023	FOR APPROVAL

ELEVATIONS

Drawn By: AK
Checked By: HU
Approved By:

Scale: 1:100
Project No:
Drawing No: E201
Size: A1
Rev A

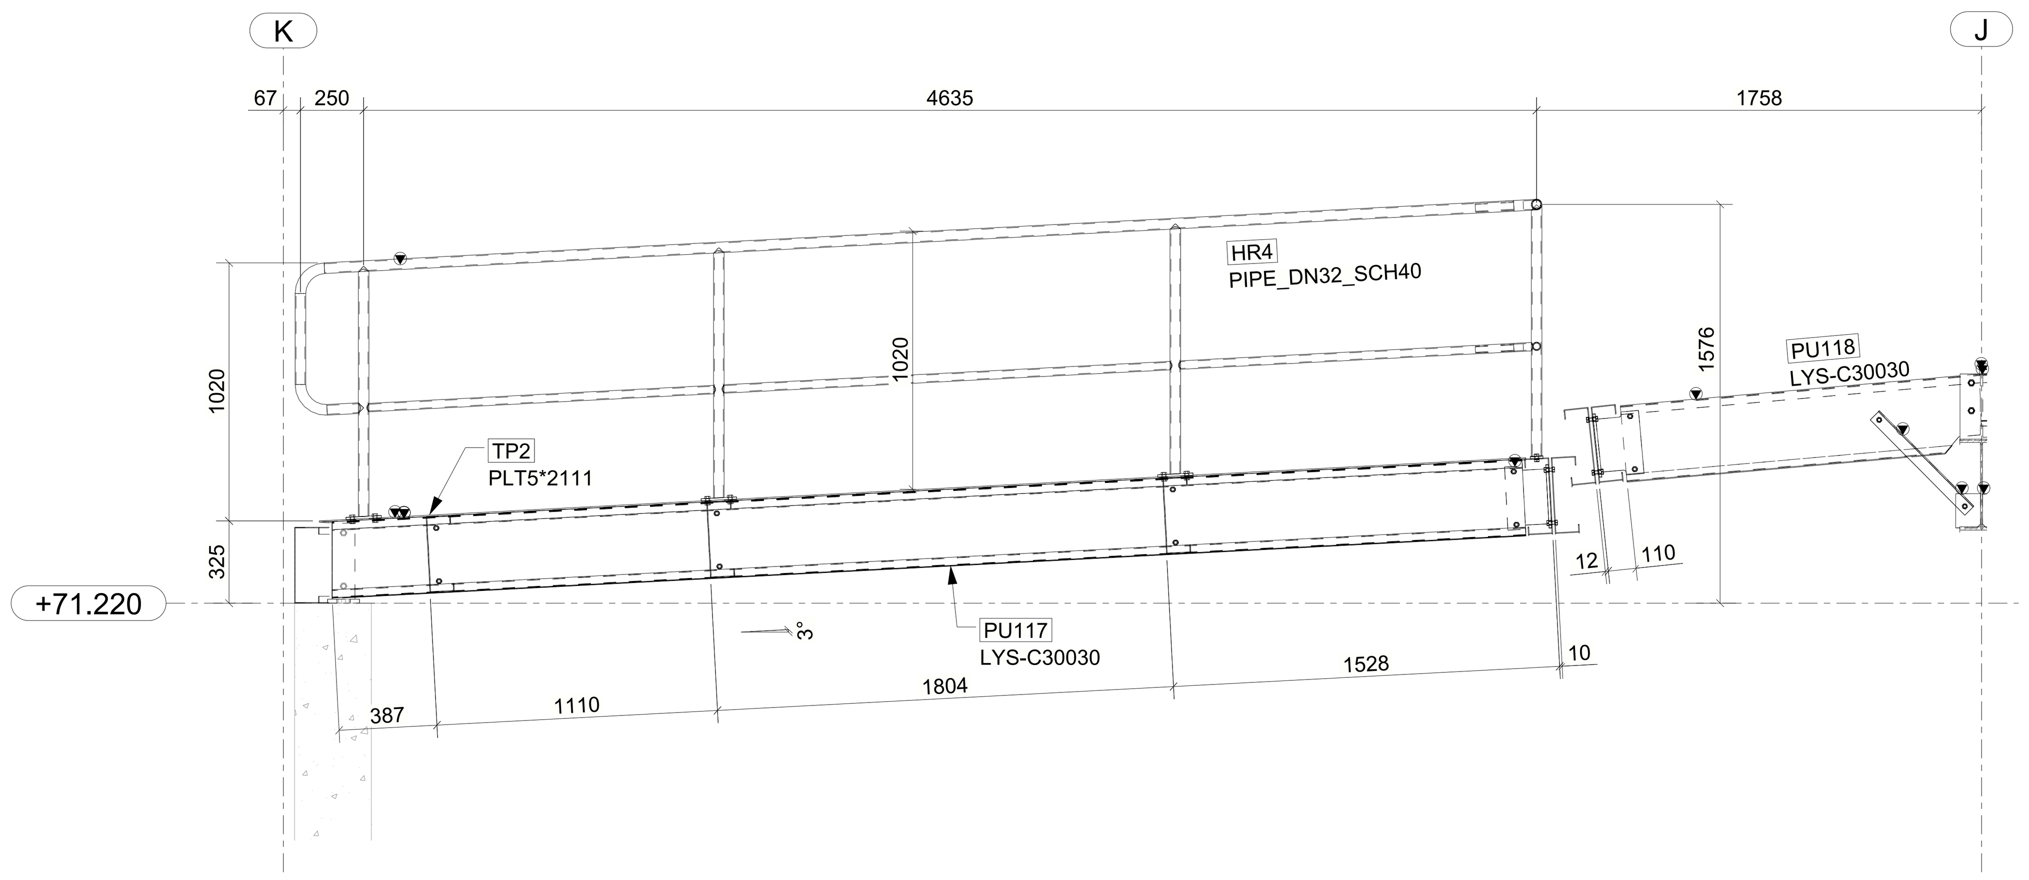

A SECTION
E102 SCALE 1:25

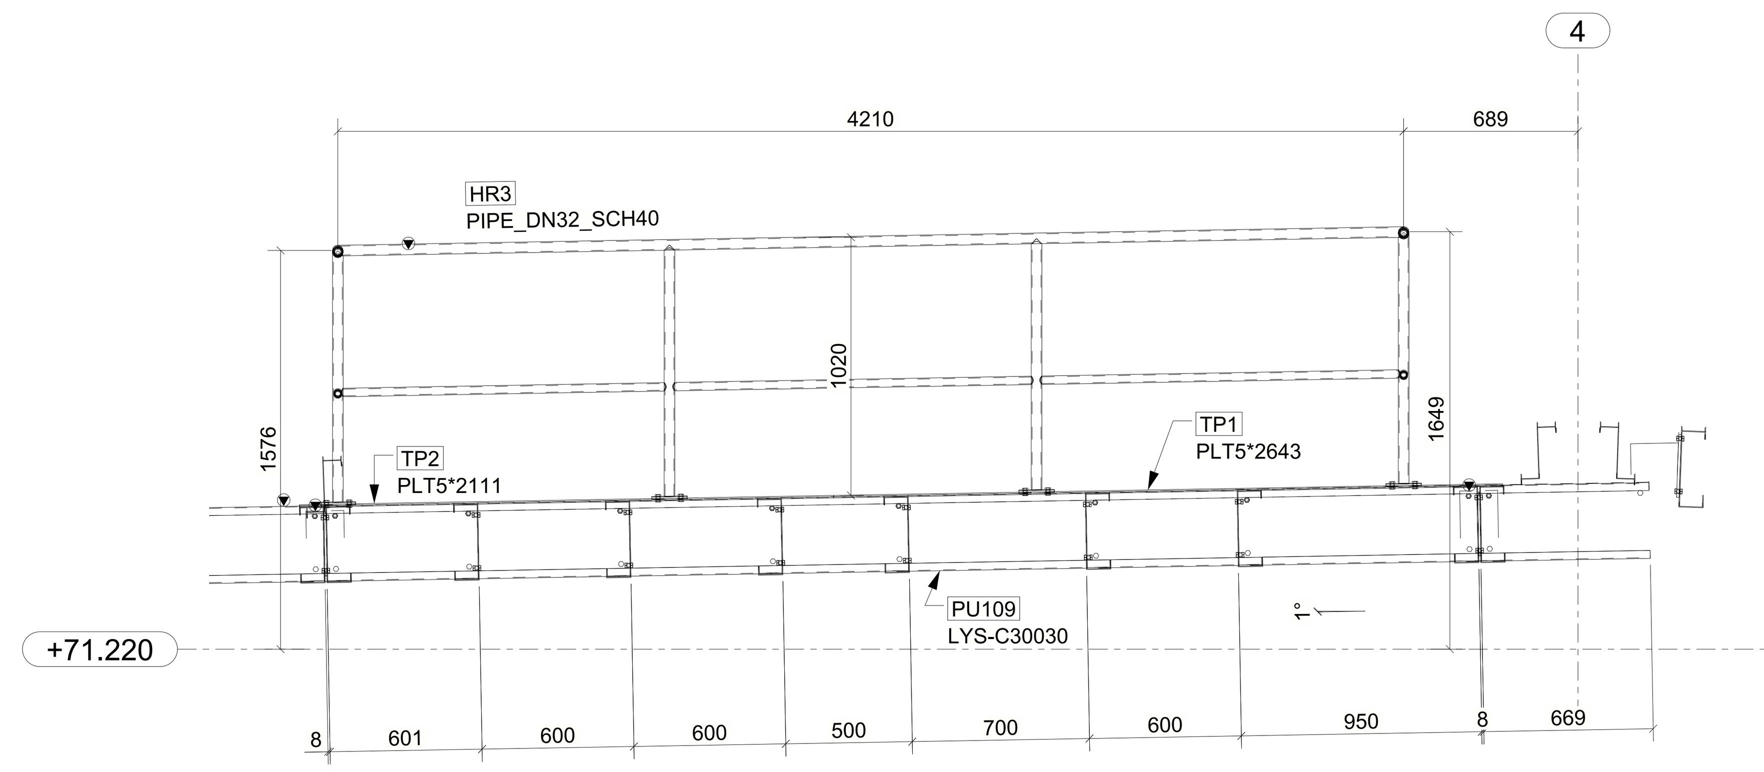

B SECTION
E102 SCALE 1:25

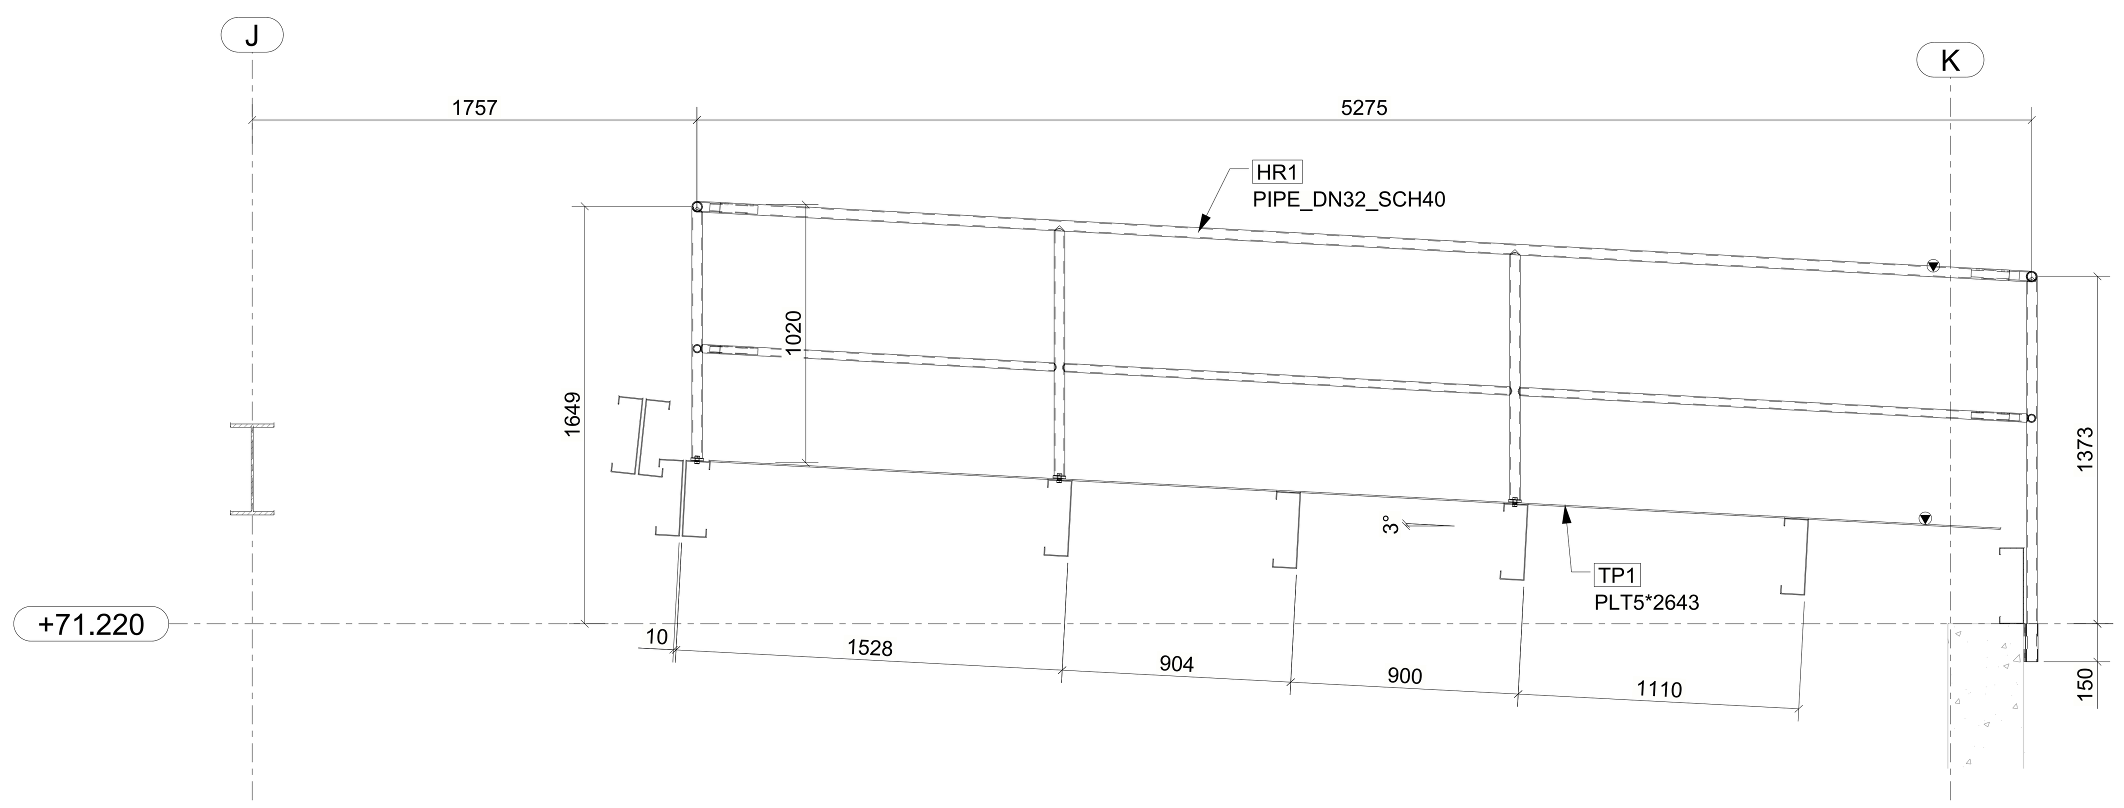

C SECTION
E102 SCALE 1:25

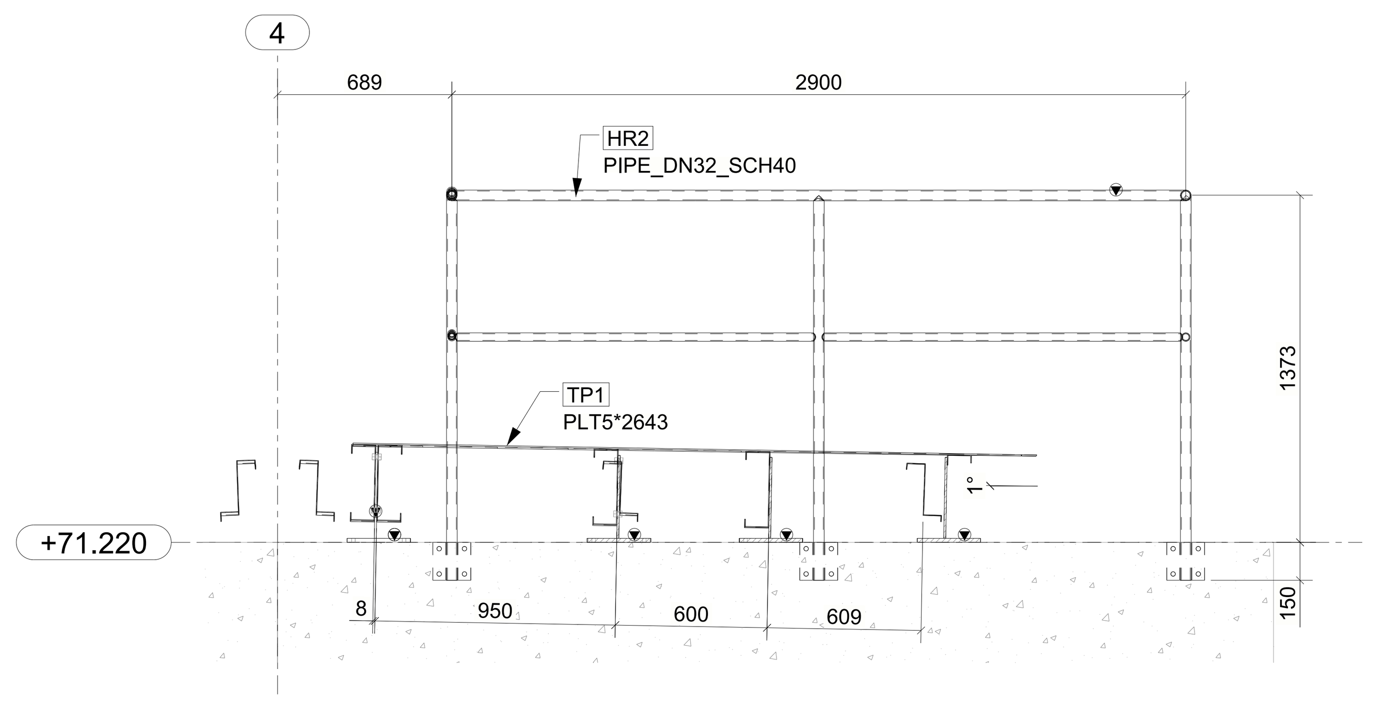

D SECTION
E102 SCALE 1:25

ENGINEER / ARCHITECT TO
CHECK & VERIFY
ALL DIMENSIONS

FOR APPROVAL ONLY
NOT FOR CONSTRUCTION

LEGEND:

1). ▼ ORIENTATION MARK
2). EL.= ELEVATION
3). TYP.= TYPICAL
4). T.O.S.= TOP OF STEEL

Notes:

Rev	By	Date	Description
A	SS	19/09/2023	ISSUED FOR APPROVAL

ELEVATIONS

Drawn By:
Checked By:
Approved By:

Scale:	Project No:	Drawing No:	Size:	Rev
1:25		E202	A1	A

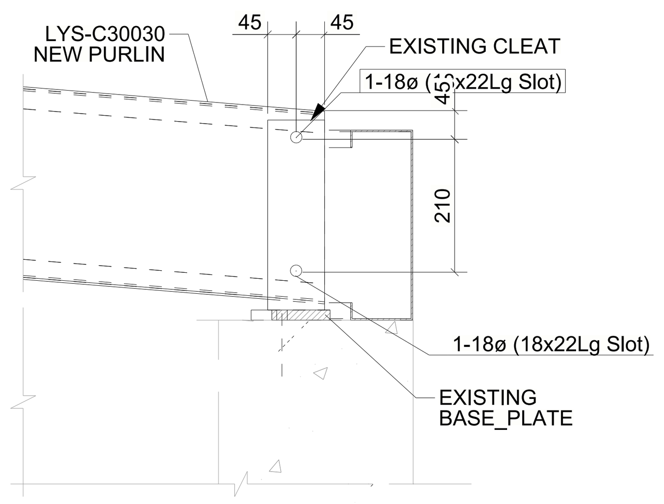

PURLIN/WALL CINNECTION
SCALE 1:10

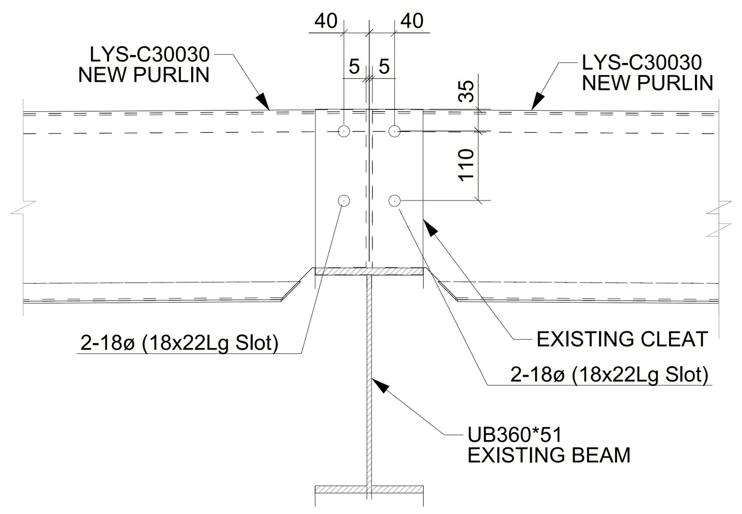

TYPICAL JOINT BETWEEN PURLIN AT RAFTER
SCALE 1:10

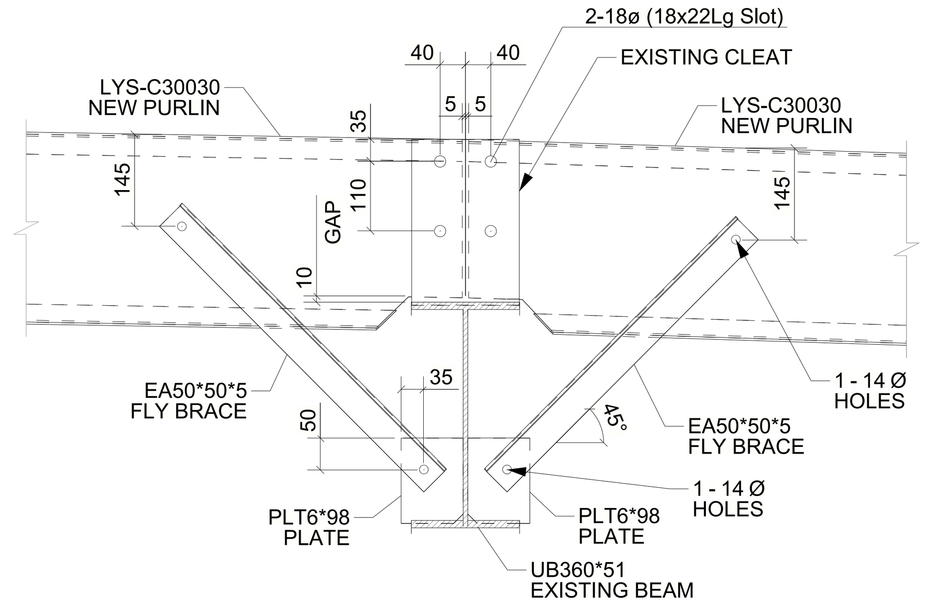

FLY-BRACE (F.B.) DETAIL
1:10 SCALE

B

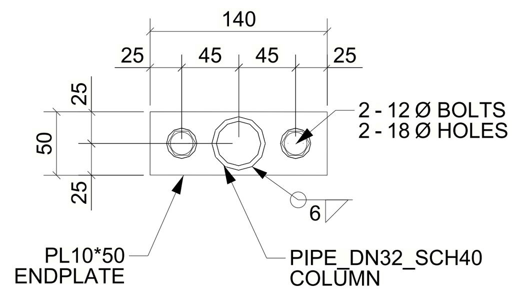

TYPICAL HANDRAIL POST DETAIL
SCALE 1:5

B

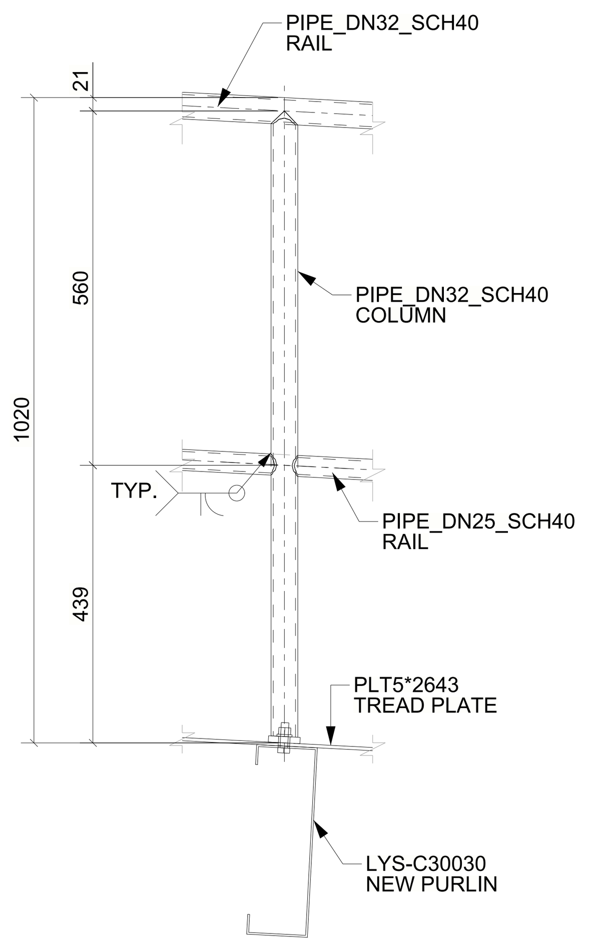

TYPICAL HANDRAIL DETAIL
SCALE 1:10

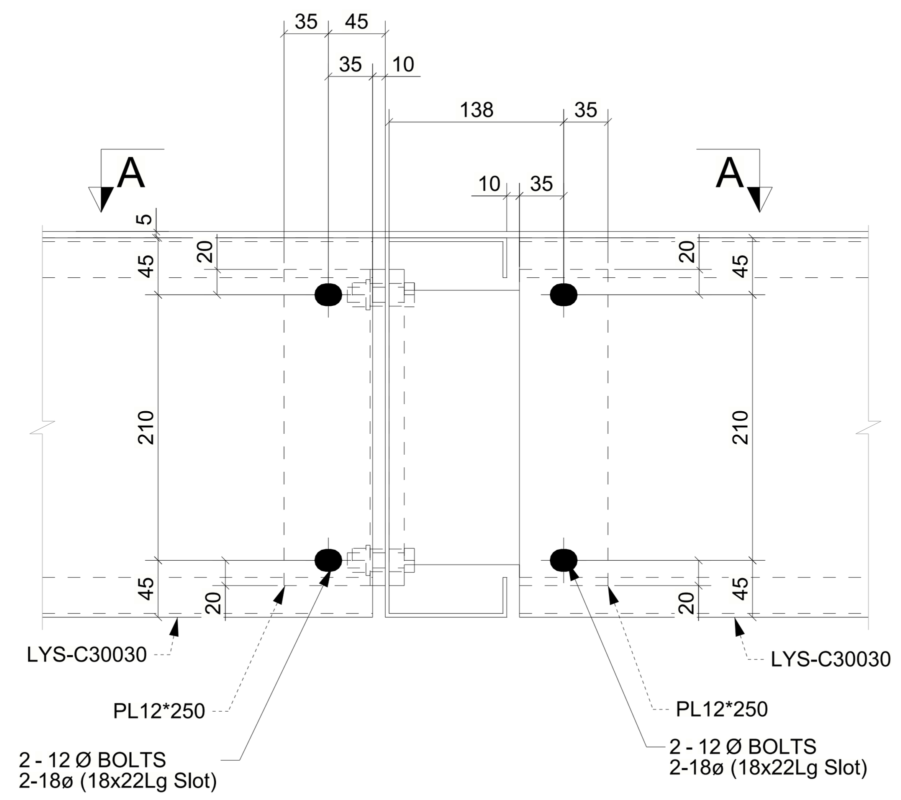

TYPICAL JOINT BETWEEN PURLIN TO PURLIN
SCALE 1:5

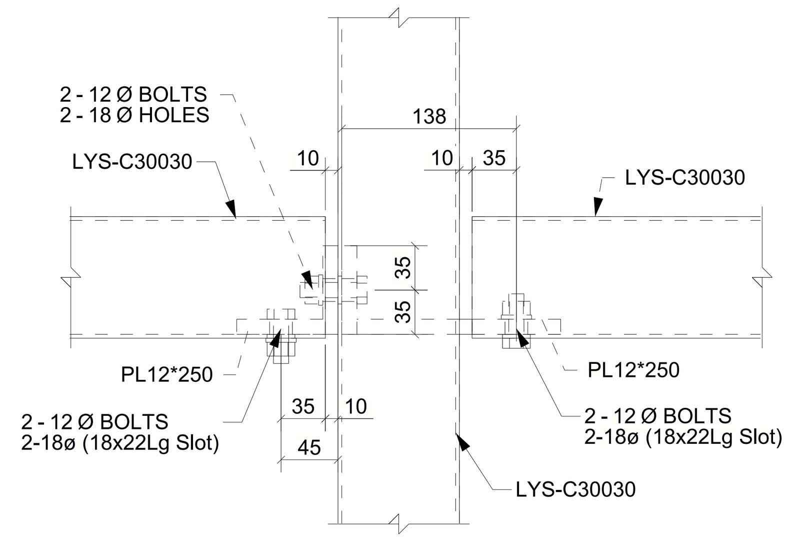

A - A

Notes:

Rev	By	Date	Description
B	SS	19/09/2023	UPDATED AS MARKED
A	AK	15/09/2023	FOR APPROVAL

DETAILS

Drawn By: SS
Checked By: HU
Approved By:

Scale:	Project No:	Drawing No:	Size:	Rev
1:10		E301	A1	B

Tekla structures

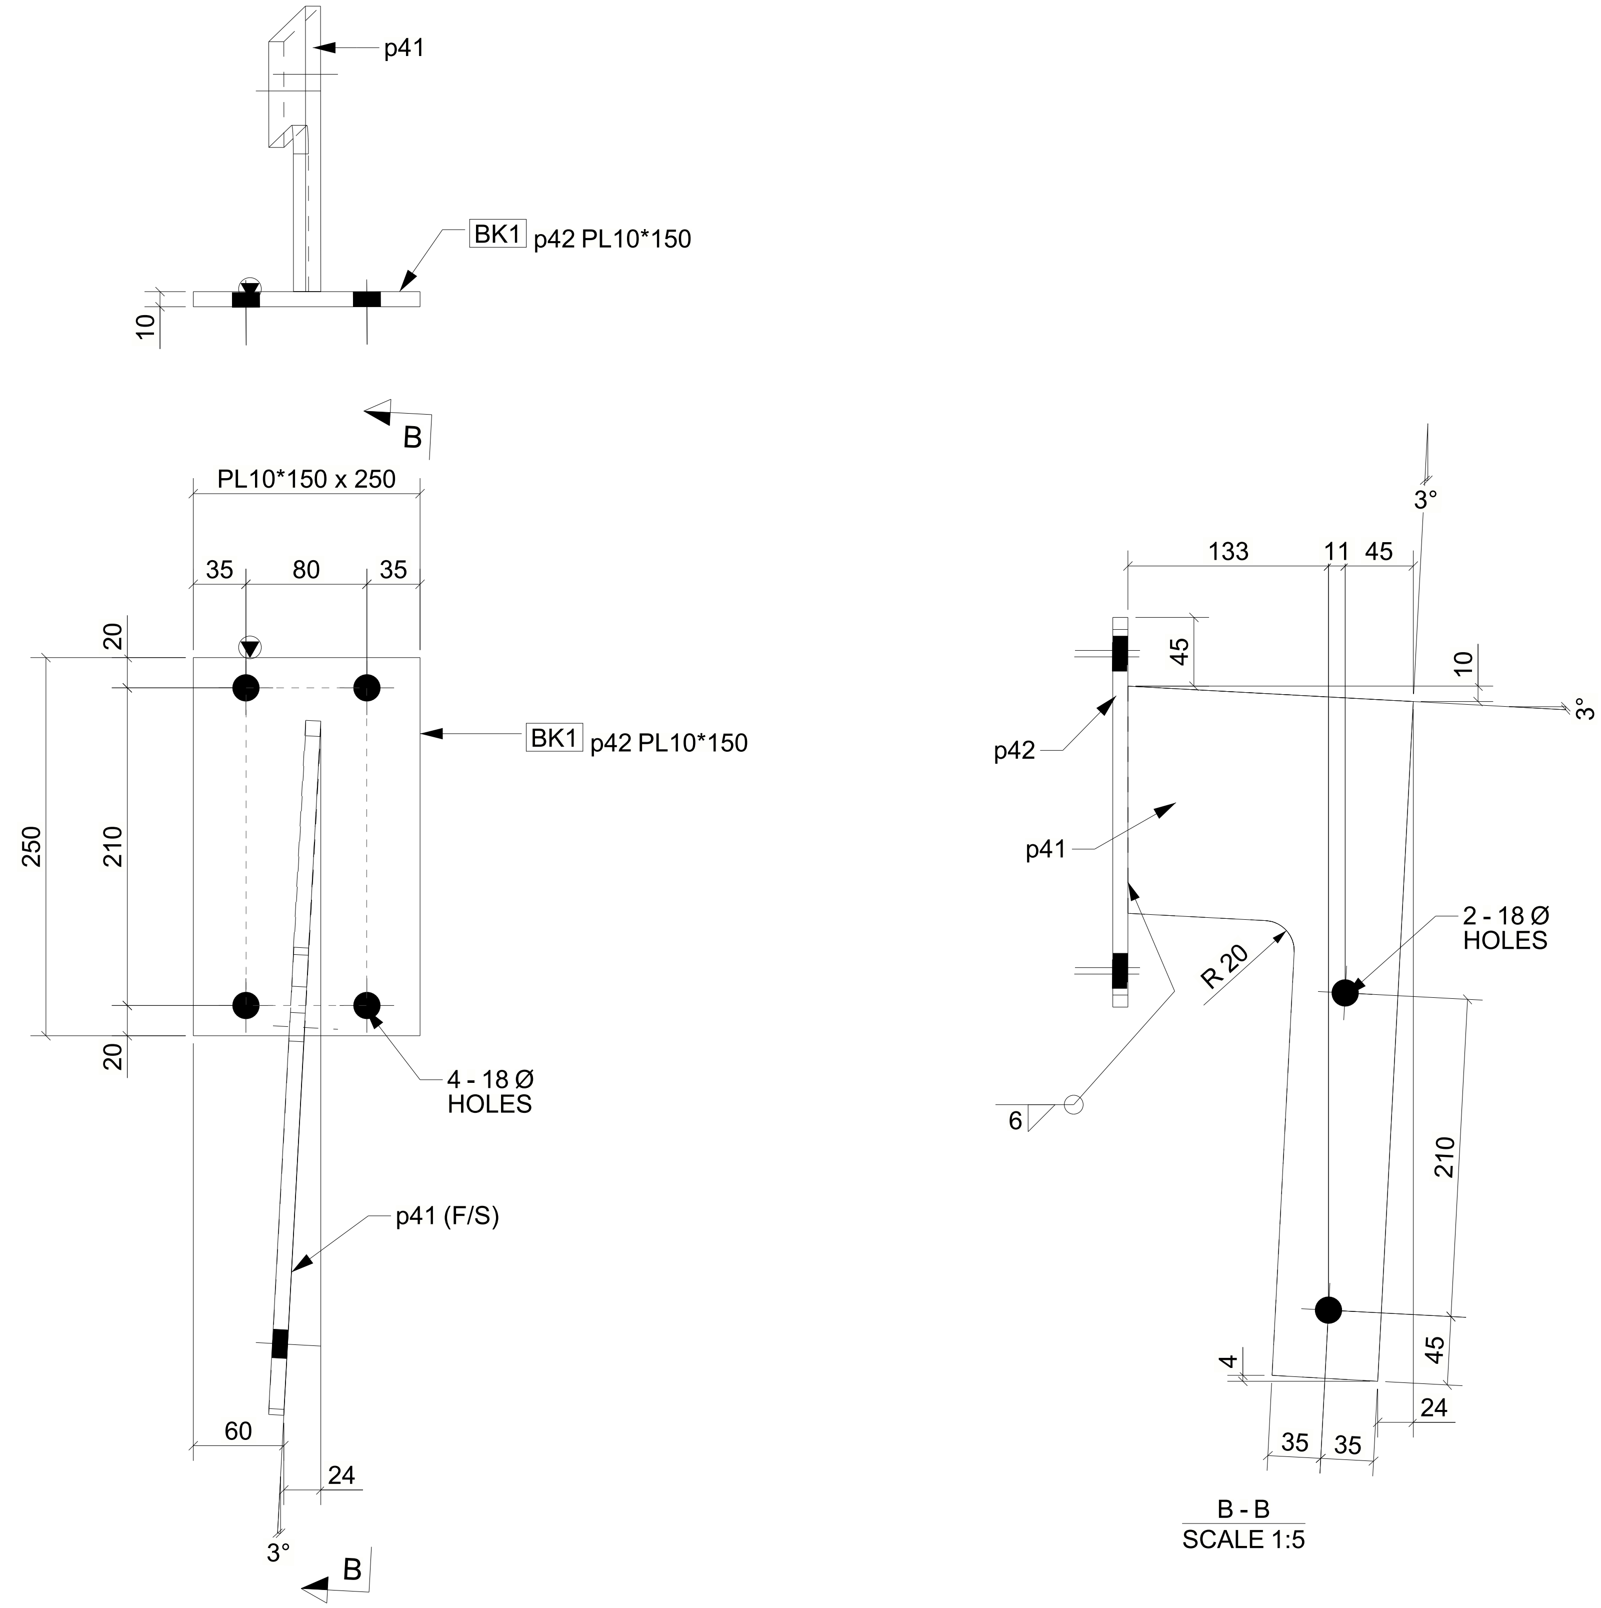

FOR APPROVAL ONLY
NOT FOR FABRICATION

1 PLATE[S] REQUIRED MK BK1

Notes:

Rev	By	Date	Description
A	SH	20/09/2023	ISSUED FOR APPROVAL

PLATE

Drawn By: SH	Checked By:	Approved By:	
Scale: 1:5	Project No:	Assembly No: BK1	
Qty: 1	Size: A3	Sheet No: N/A	Rev: A

MATERIAL LIST

ITEM	No.OFF	SECTION	LENGTH	GRADE	WEIGHT(kg)	AREA(m^2)
p41	1	PLT10*189	450	250	3.8	0.1
p42	1	PL10*150	250	250	2.9	0.1
				TOTAL:	6.8	0.2

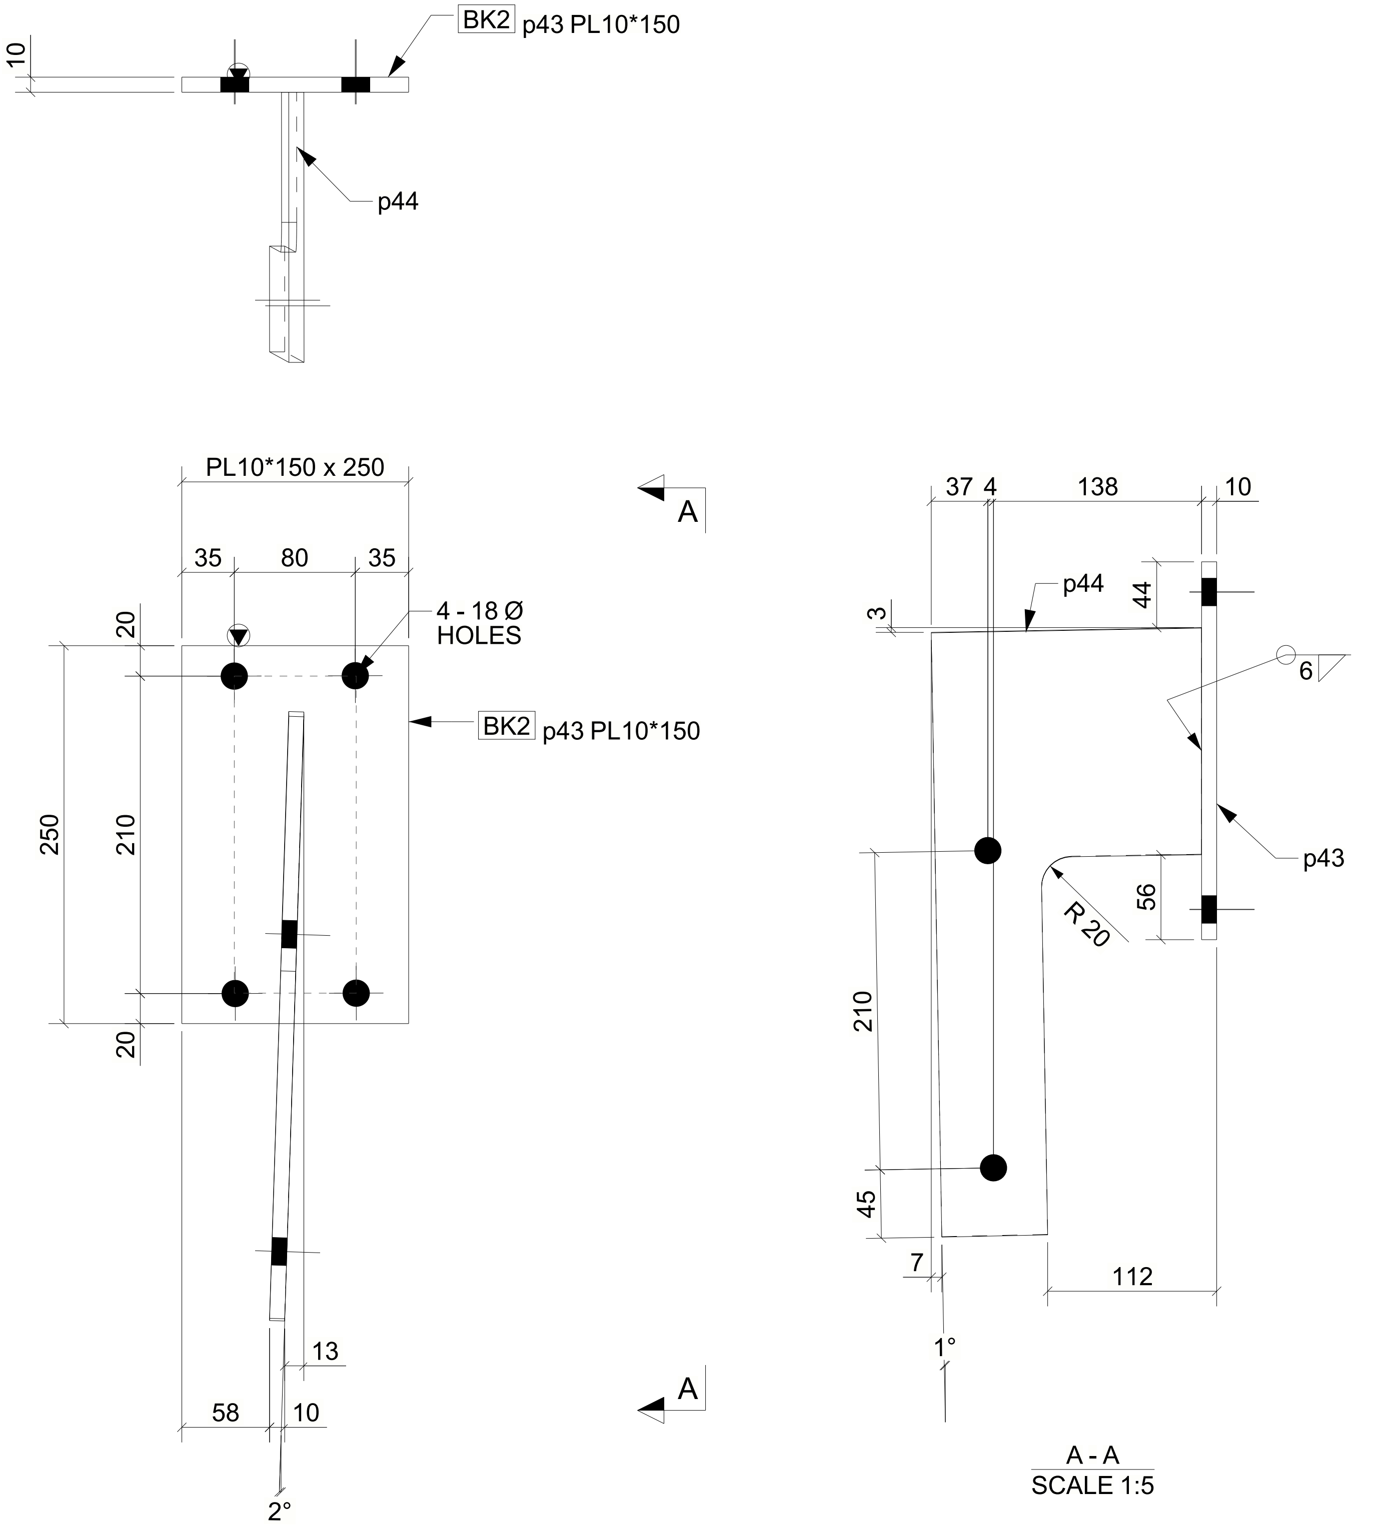

FOR APPROVAL ONLY
NOT FOR FABRICATION

1 PLATE[S] REQUIRED MK BK2

Notes:

Rev	By	Date	Description
A	SH	20/09/2023	ISSUED FOR APPROVAL

MATERIAL LIST

ITEM	No.OFF	SECTION	LENGTH	GRADE	WEIGHT(kg)	AREA(m^2)
p43	1	PL10*150	250	250	2.9	0.1
p44	1	PLT10*179	400	250	3.5	0.1
				TOTAL:	6.4	0.2

PLATE

Drawn By: SH
Checked By:
Approved By:

Scale:	Project No:	Assembly No:	Qty:	Size:	Sheet No:	Rev:
1:5		BK2	1	A3	N/A	A

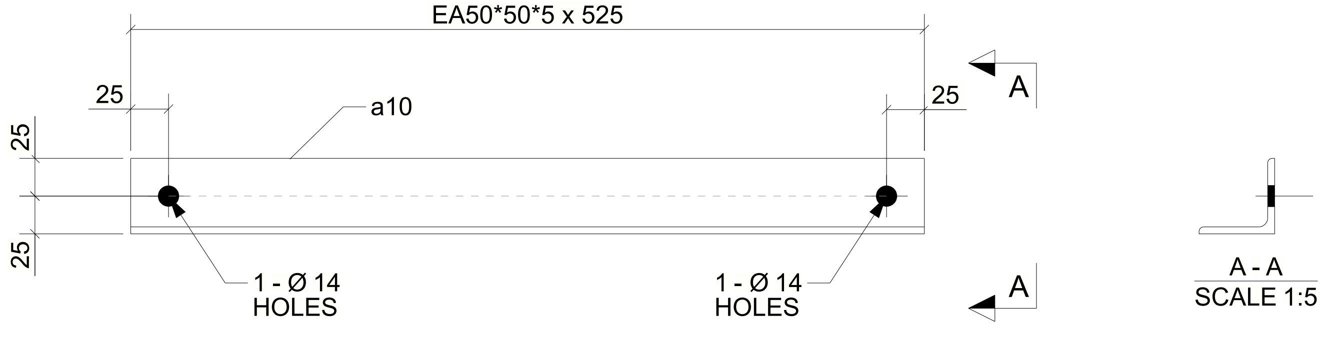

FOR APPROVAL ONLY
NOT FOR FABRICATION

16 FLY BRACE[S] REQUIRED MK FB1

Notes:

Rev	By	Date	Description
A	SS	16/09/2023	ISSUED FOR APPROVAL

FLY BRACE

Drawn By:
Checked By:
Approved By:

Scale:	Project No:	Assembly No:	Qty:	Size:	Sheet No:	Rev:
1:5		FB1	16	A3	N/A	A

MATERIAL LIST

ITEM	No.OFF	SECTION	LENGTH	GRADE	WEIGHT(kg)	AREA(m^2)
a10	16	EA50*50*5	525	250	29.2	1.7
				TOTAL:	29.2	1.7

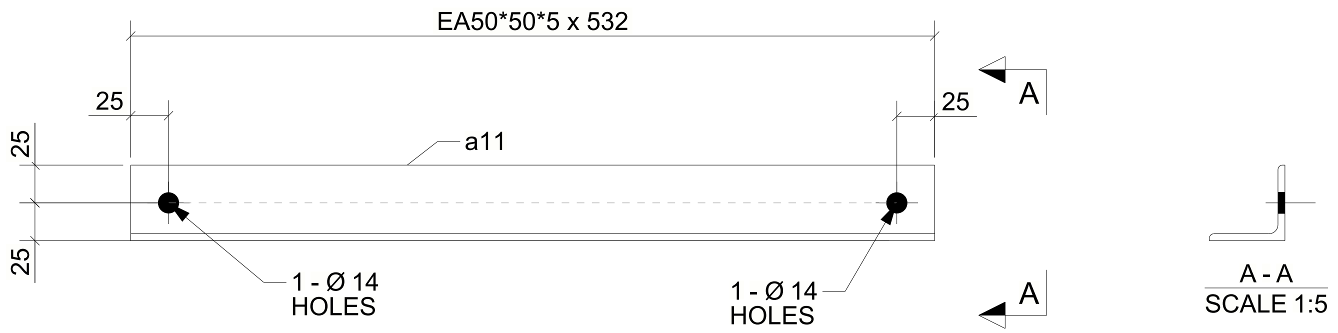

FOR APPROVAL ONLY
NOT FOR FABRICATION

16 FLY BRACE[S] REQUIRED MK FB2

Notes:

Rev	By	Date	Description
A	SS	16/09/2023	ISSUED FOR APPROVAL

FLY BRACE

Drawn By:
Checked By:
Approved By:

Scale:	Project No:	Assembly No:	Qty:	Size:	Sheet No:	Rev:
1:5		FB2	16	A3	N/A	A

MATERIAL LIST

ITEM	No.OFF	SECTION	LENGTH	GRADE	WEIGHT(kg)	AREA(m^2)
a11	16	EA50*50*5	532	250	29.6	1.7
				TOTAL:	29.6	1.7

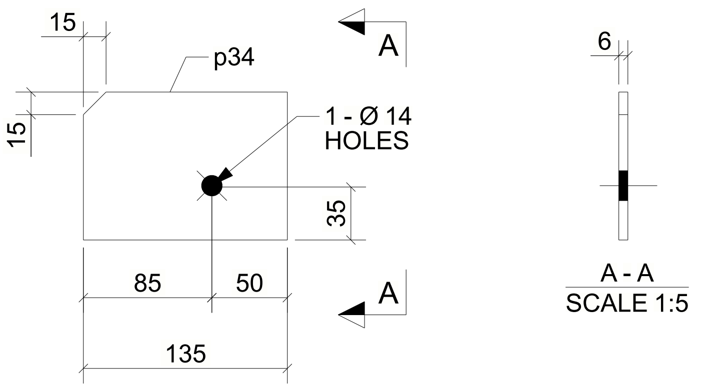

FOR APPROVAL ONLY
NOT FOR FABRICATION

104 PLATE[S] REQUIRED MK FBP1

Notes:

Rev	By	Date	Description
A	SS	16/09/2023	ISSUED FOR APPROVAL

PLATE

Drawn By:
Checked By:
Approved By:

Scale:	Project No:	Assembly No:	Qty:	Size:	Sheet No:	Rev:
1:5		FBP1	104	A3	N/A	A

MATERIAL LIST

ITEM	No.OFF	SECTION	LENGTH	GRADE	WEIGHT(kg)	AREA(m^2)
p34	104	PLT6*98	135	250	64.2	3.0
				TOTAL:	64.2	3.0

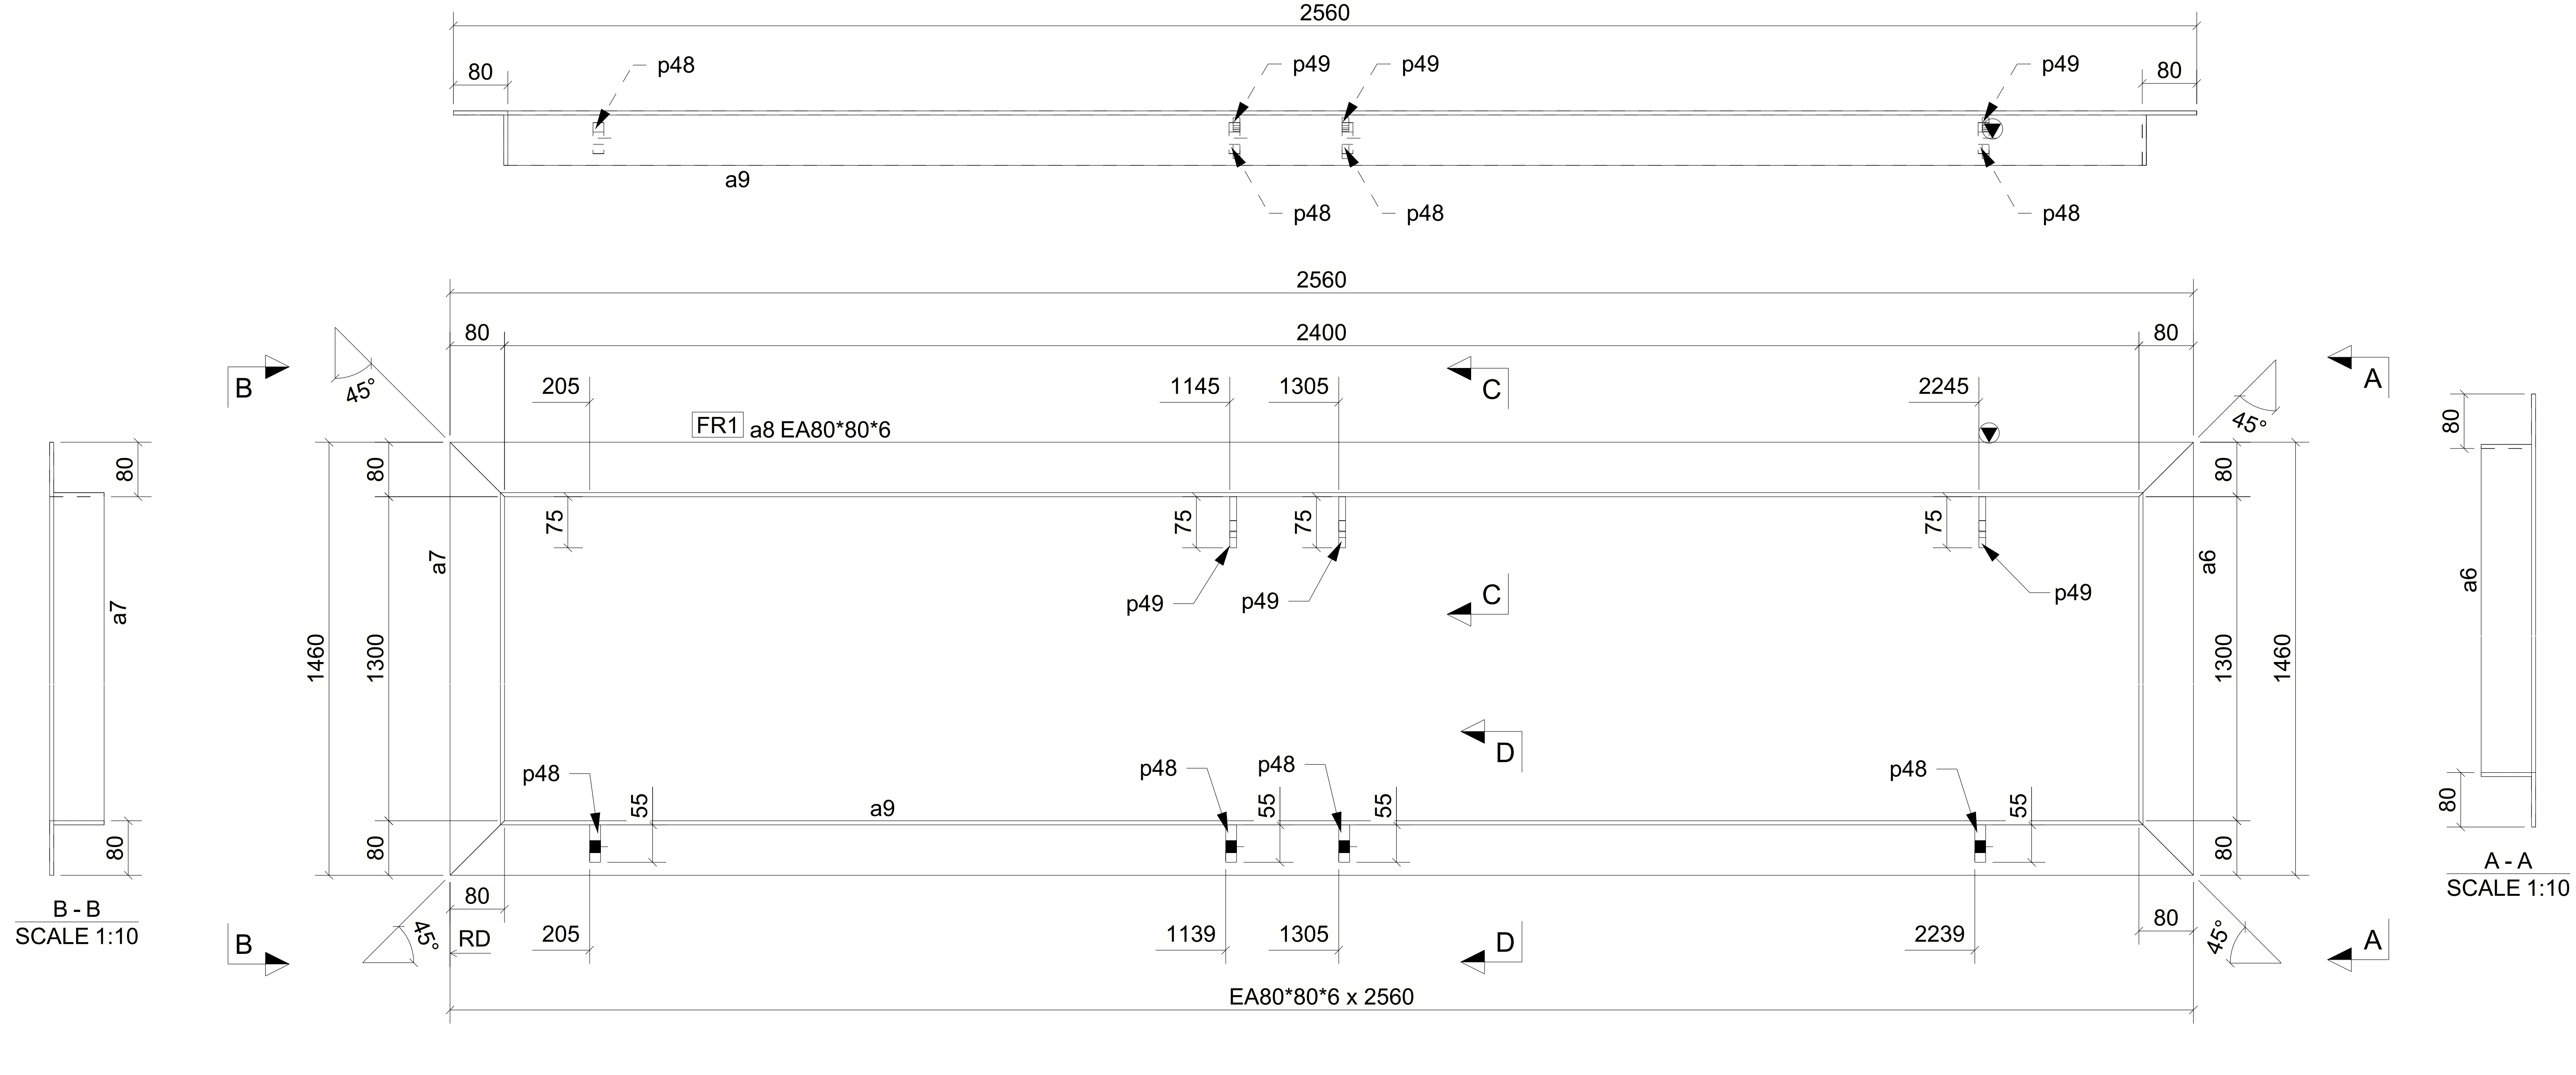

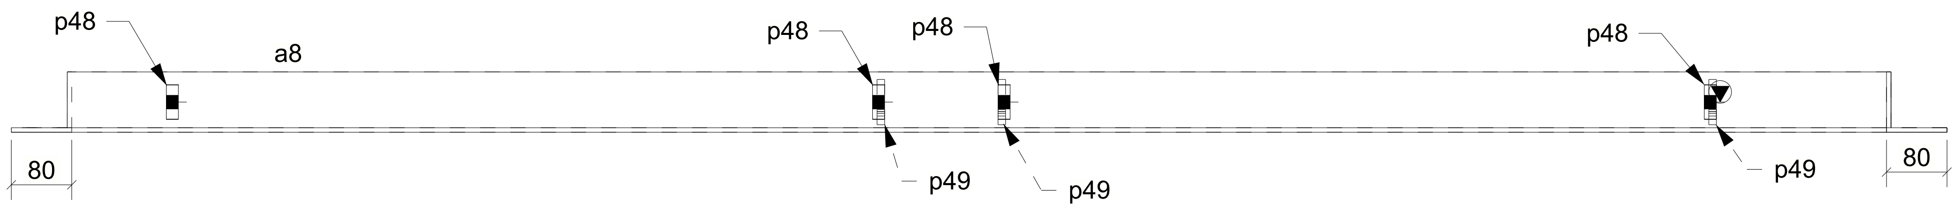

FOR APPROVAL ONLY
NOT FOR FABRICATION

LEGEND:

1). ORIENTATION
2). INDICATES CONNECTING SIDE MARK
3). FS = FAR SIDE
4). NS = NEAR SIDE
5). BS = BOTH SIDE
6). EL = ELEVATION
7). TYP = TYPICAL
8).T.O.S=TOP OF STEEL

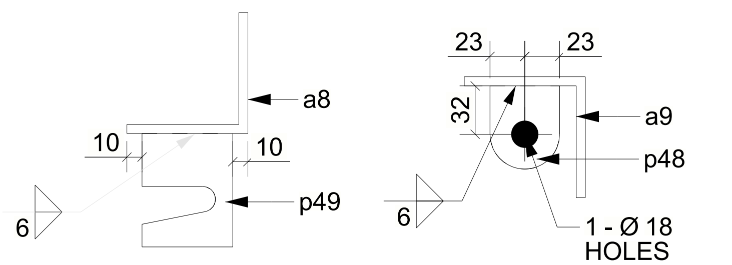

C - C
SCALE 1:5

D - D
SCALE 1:5

1 ANGLE[S] REQUIRED MK FR1

MATERIAL LIST

ITEM	No.OFF	SECTION	LENGTH	GRADE	WEIGHT(kg)	AREA(m^2)
a6	1	EA80*80*6	1460	ALUMINIUM	3.7	0.5
a7	1	EA80*80*6	1460	ALUMINIUM	3.7	0.5
a8	1	EA80*80*6	2560	ALUMINIUM	6.5	0.8
a9	1	EA80*80*6	2560	ALUMINIUM	6.5	0.8
p48	4	PLT16*55	46	ALUMINIUM	0.4	0.0
p49	4	PL10*75	60	ALUMINIUM	0.4	0.0
				TOTAL:	21.1	2.6

Notes:

Rev	By	Date	Description
A	SH	20/09/2023	ISSUED FOR APPROVAL

ANGLE

Drawn By:
Checked By:
Approved By:

Scale:	Project No:	Assembly No:	Qty:	Size:	Sheet No:	Rev:
1:10		FR1	1	A3	N/A	A

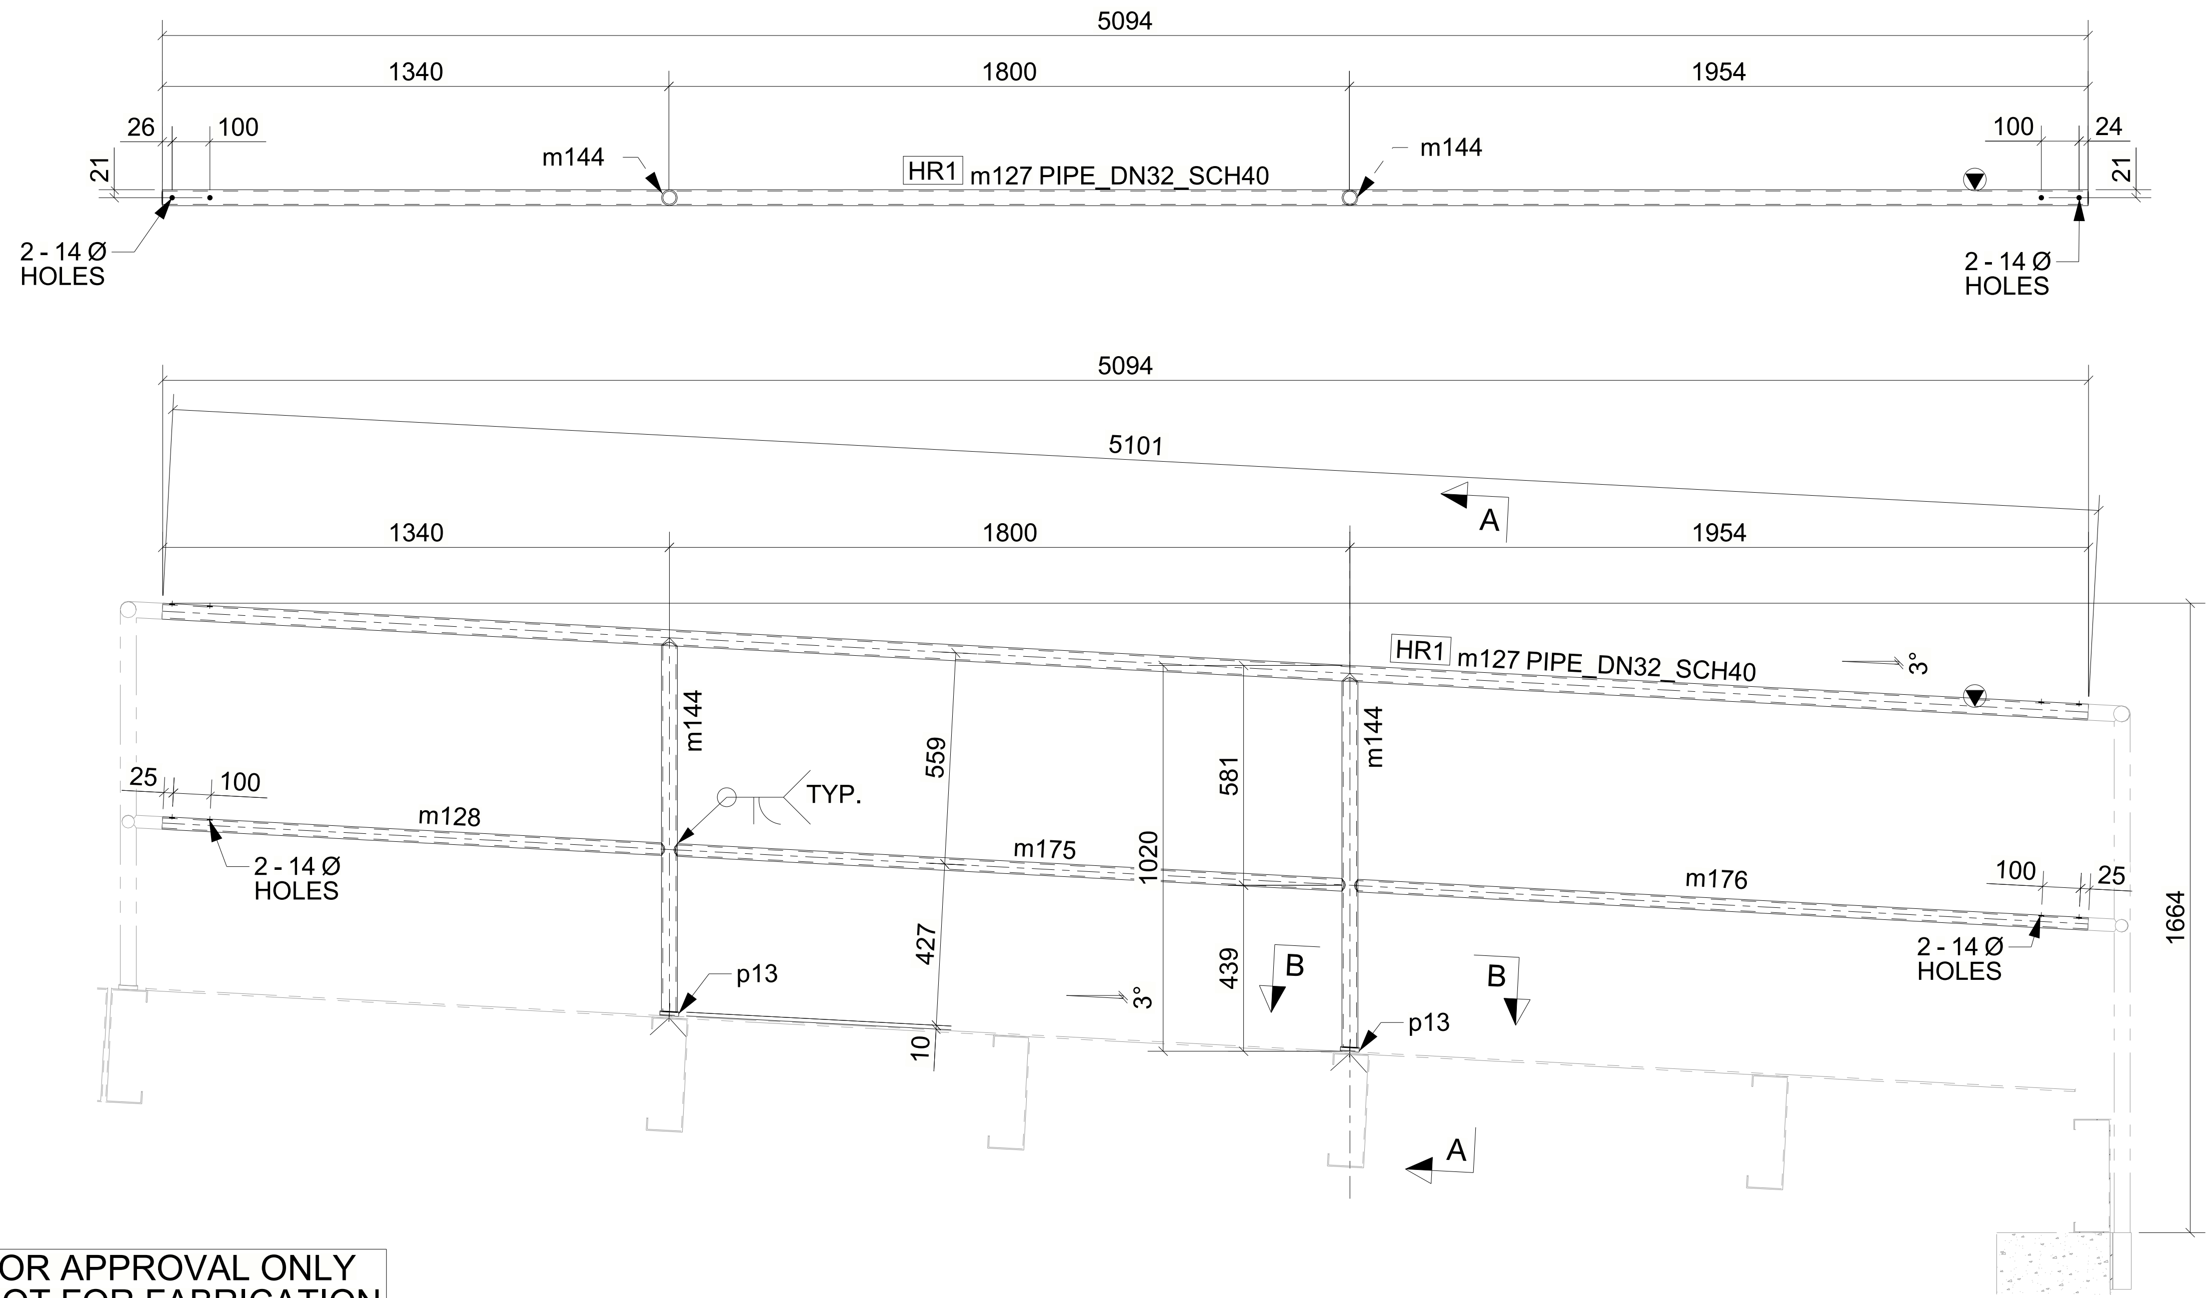

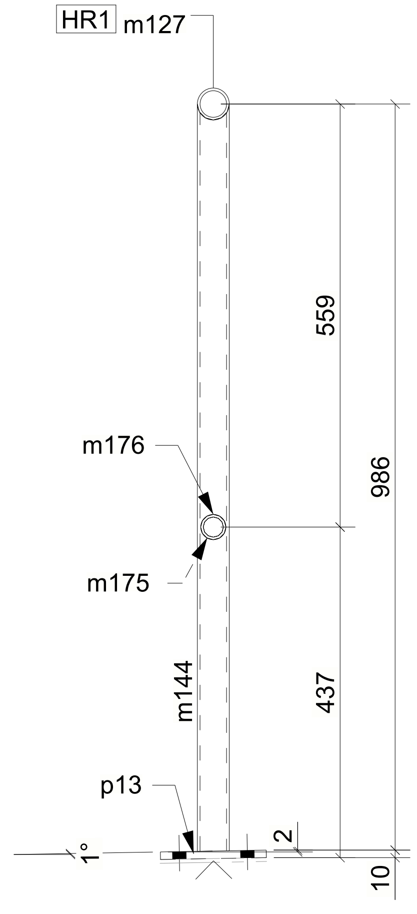

A - A
SCALE 1:10

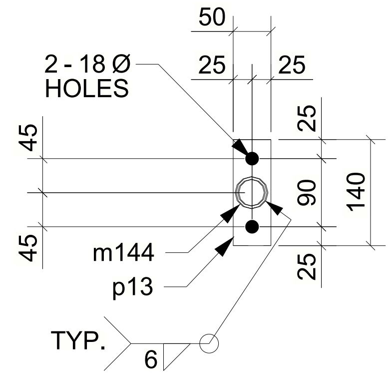

B - B
SCALE 1:10

FOR APPROVAL ONLY
NOT FOR FABRICATION

LEGEND:

1). ORIENTATION
2). I NDICATES CONNECTING SIDE MARK
3). FS = FAR SIDE
4). NS = NEAR SIDE
5). BS = BOTH SIDE
6). EL = ELEVATION
7). TYP = TYPICAL
8).T.O.S=TOP OF STEEL

1 RAIL[S] REQUIRED MK HR1

MATERIAL LIST

ITEM	No.OFF	SECTION	LENGTH	GRADE	WEIGHT(kg)	AREA(m^2)
m127	1	PIPE_DN32_SCH40	5101	ALUMINIUM	6.0	0.7
m128	1	PIPE_DN25_SCH40	1331	ALUMINIUM	1.1	0.1
m144	2	PIPE_DN32_SCH40	990	ALUMINIUM	2.3	0.3
m175	1	PIPE_DN25_SCH40	1778	ALUMINIUM	1.5	0.2
m176	1	PIPE_DN25_SCH40	1943	ALUMINIUM	1.7	0.2
p13	2	PL10*50	140	250	1.1	0.0
				TOTAL:	13.7	1.5

Notes:

Rev	By	Date	Description
A	AK	20/09/2023	ISSUED FOR APPROVAL

RAIL

Drawn By:
Checked By:
Approved By:

Scale:	Project No:	Assembly No:	Qty:	Size:	Sheet No:	Rev:
1:20		HR1	1	A3	N/A	A

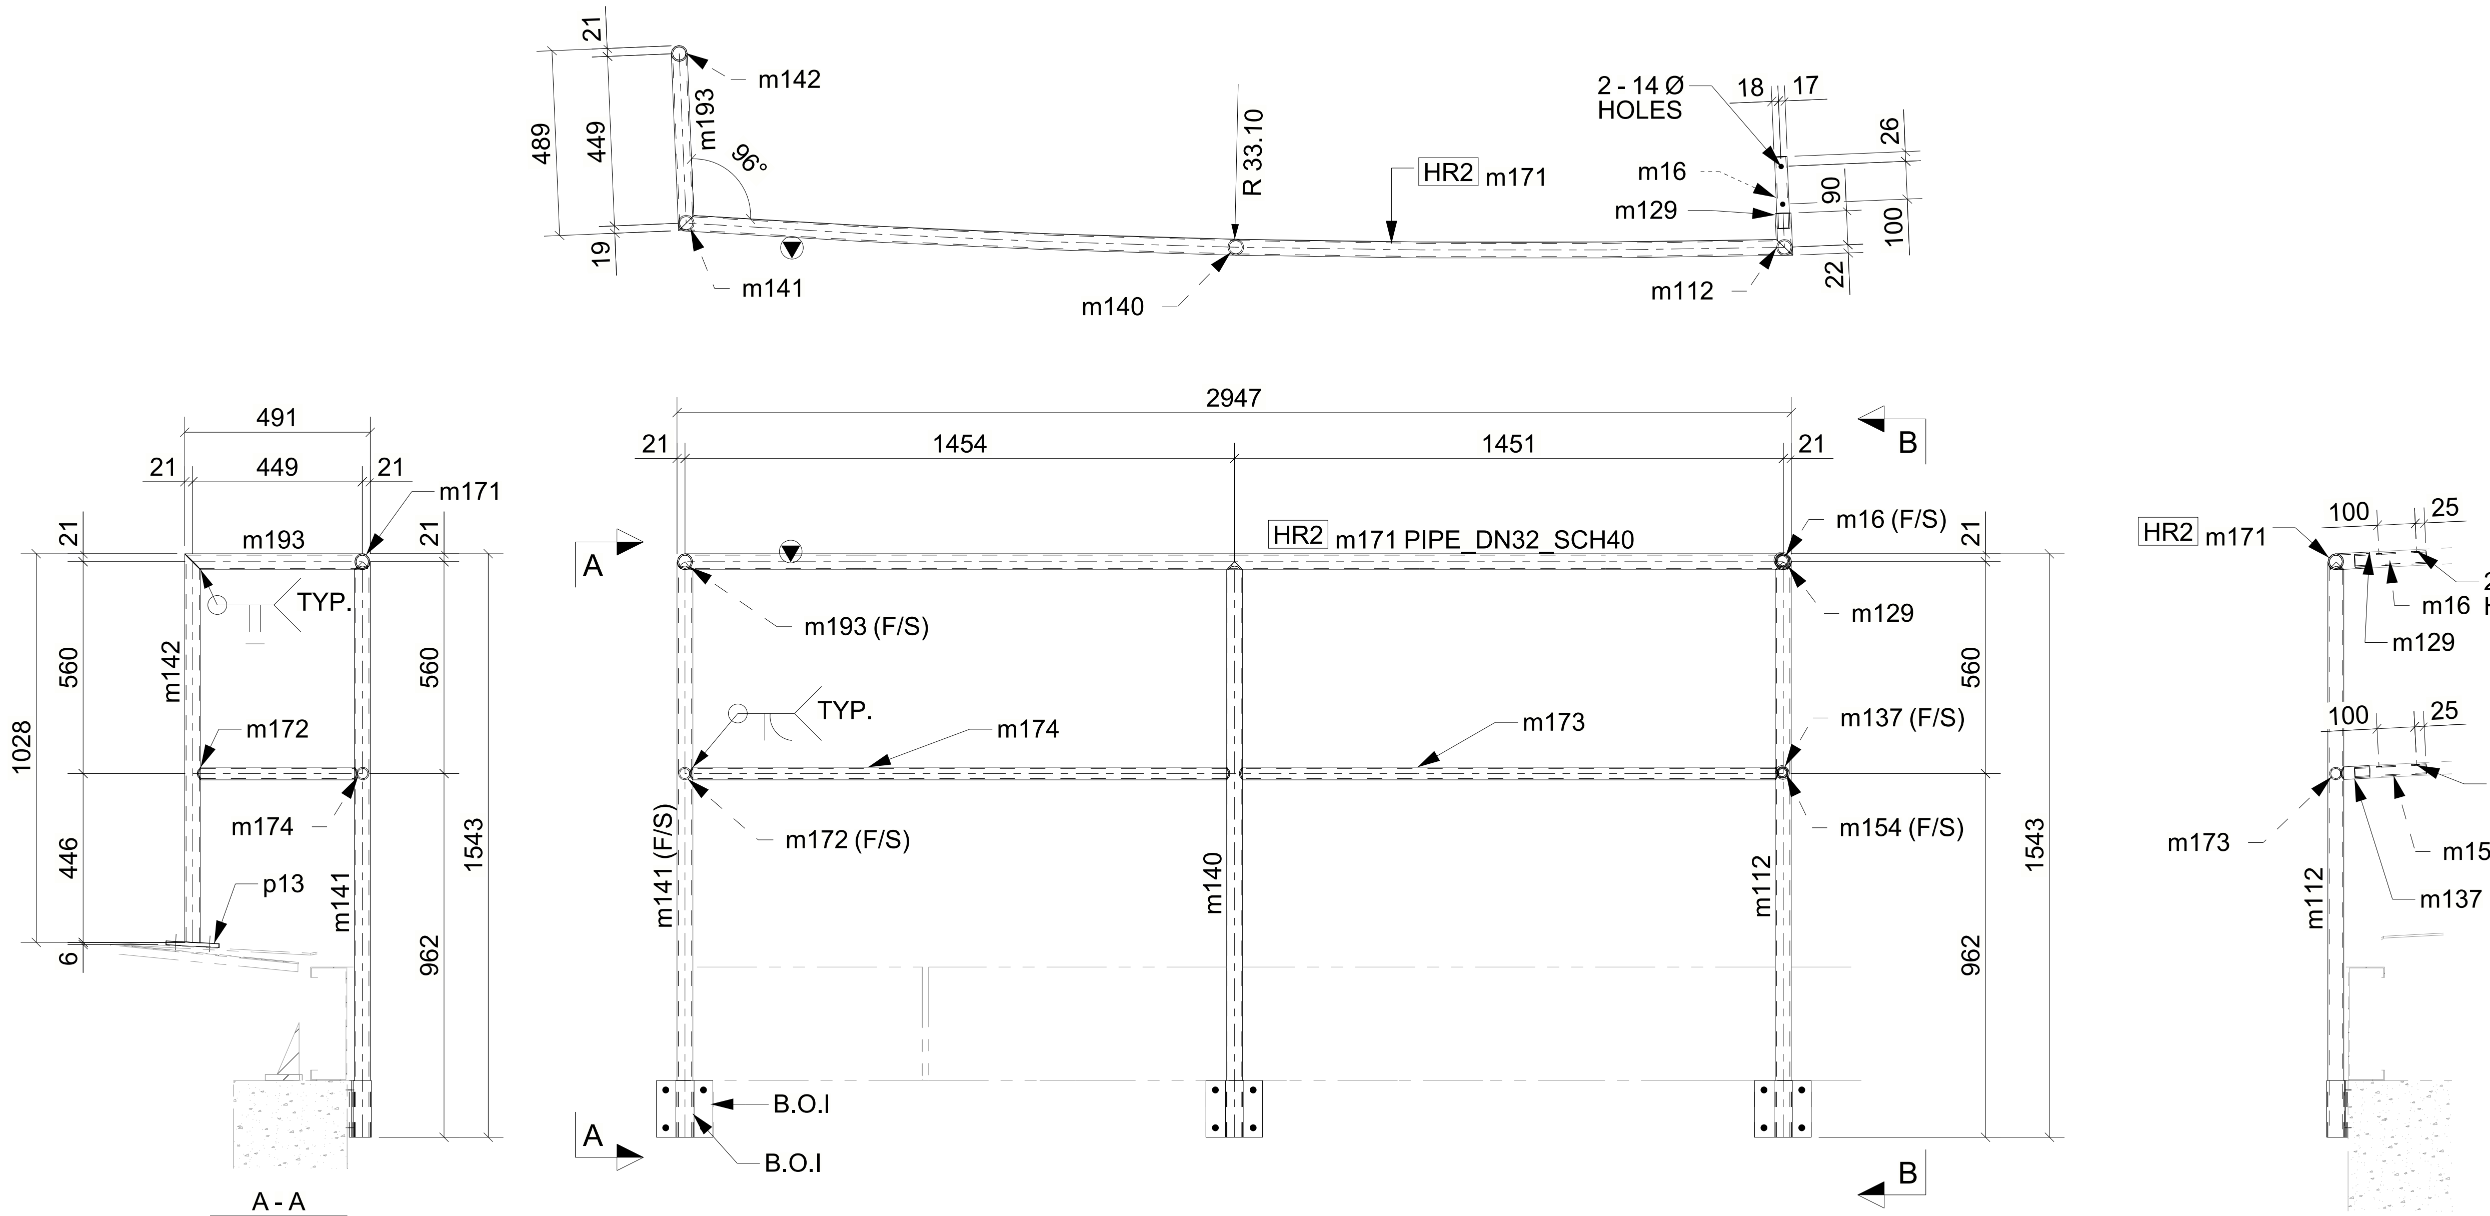

A - A
SCALE 1:20

B - B
SCALE 1:20

FOR APPROVAL ONLY
NOT FOR FABRICATION

MATERIAL LIST

ITEM	No.OFF	SECTION	LENGTH	GRADE	WEIGHT(kg)	AREA(m^2)
m16	1	PIPE_DN25_SCH40	190	ALUMINIUM	0.2	0.0
m112	1	PIPE_DN32_SCH40	1521	ALUMINIUM	1.8	0.2
m129	1	PIPE_DN32_SCH40	112	ALUMINIUM	0.1	0.0
m137	1	PIPE_DN25_SCH40	78	ALUMINIUM	0.1	0.0
m140	1	PIPE_DN32_SCH40	1522	ALUMINIUM	1.8	0.2
m141	1	PIPE_DN32_SCH40	1522	ALUMINIUM	1.8	0.2
m142	1	PIPE_DN32_SCH40	1029	ALUMINIUM	1.2	0.1
m154	1	PIPE_DN20_SCH40	190	ALUMINIUM	0.1	0.0
m171	1	PIPE_DN32_SCH40	2947	ALUMINIUM	3.4	0.4
m172	1	PIPE_DN25_SCH40	425	ALUMINIUM	0.4	0.0
m173	1	PIPE_DN25_SCH40	1427	ALUMINIUM	1.2	0.1
m174	1	PIPE_DN25_SCH40	1432	ALUMINIUM	1.2	0.1
m193	1	PIPE_DN32_SCH40	489	ALUMINIUM	0.6	0.1
p13	1	PL10*50	140	250	0.5	0.0
xx1	3	CHS48.3*2.3	150	Steel_Und***	1.2	0.1
xx2	1	PL6*150	150	Steel_Und***	1.1	0.0
xx3	2	PL6*150	150	Steel_Und***	2.1	0.1
				TOTAL:	18.7	1.8

LEGEND:

1). ▼ ORIENTATION
2). I NDICATES CONNECTING SIDE MARK
3). FS = FAR SIDE
4). NS = NEAR SIDE
5). BS = BOTH SIDE
6). EL = ELEVATION
7). TYP = TYPICAL
8).T.O.S=TOP OF STEEL
9). B.O.I = BOUGHT OUT ITEM

1 RAIL[S] REQUIRED MK HR2

Notes:

Rev	By	Date	Description
A	AK	20/09/2023	ISSUED FOR APPROVAL

RAIL

Drawn By:
Checked By:
Approved By:

Scale:	Project No:	Assembly No:	Qty:	Size:	Sheet No:	Rev:
1:20		HR2	1	A3	N/A	A

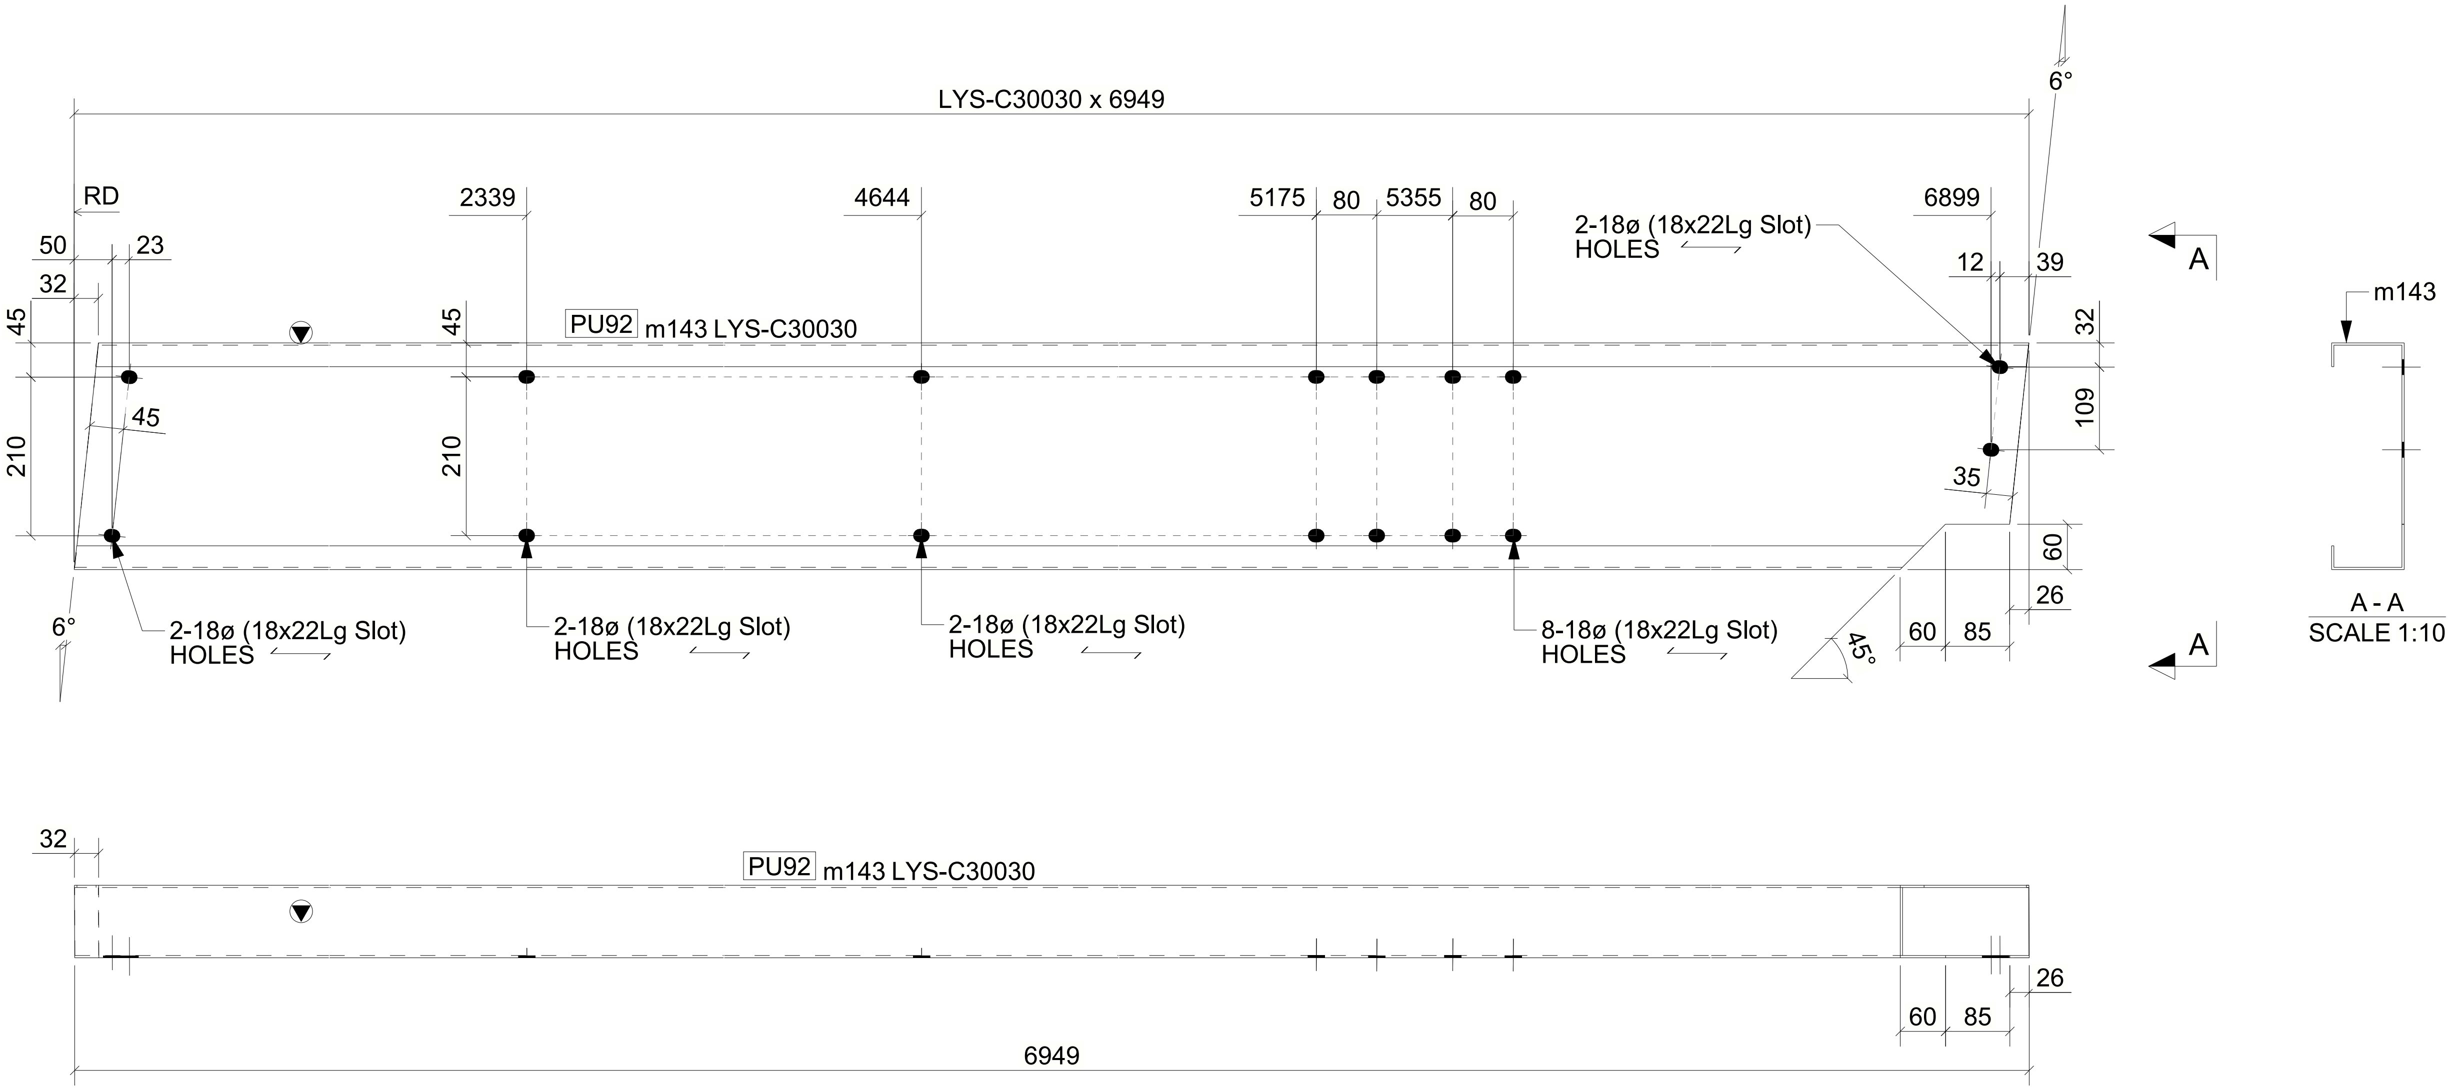

CURRENTLY BOLT SPACING
ARE AS PER LYSAGHT STANDARD.

ALL BOLT DIMENSIONS SHOULD
BE SITE VERIFIED BEFORE PUNCHING.

FOR APPROVAL ONLY
NOT FOR FABRICATION

LEGEND:

1). ▼ ORIENTATION
2). INDICATES CONNECTING SIDE MARK
3). FS = FAR SIDE
4). NS = NEAR SIDE
5). BS = BOTH SIDE
6). EL = ELEVATION
7). TYP = TYPICAL
8).T.O.S=TOP OF STEEL

MATERIAL LIST

ITEM	No.OFF	SECTION	LENGTH	GRADE	WEIGHT(kg)	AREA(m^2)
m143	1	LYS-C30030	6949	ALUMINIUM	29.8	7.5
				TOTAL:	29.8	7.5

1 NEW PURLIN[S] REQUIRED MK PU92

Notes:

Rev	By	Date	Description
A	AK	20/09/2023	ISSUED FOR APPROVAL

NEW PURLIN

Drawn By:
Checked By:
Approved By:

Scale:	Project No:	Assembly No:	Qty:	Size:	Sheet No:	Rev:
1:10		PU92	1	A3	N/A	A

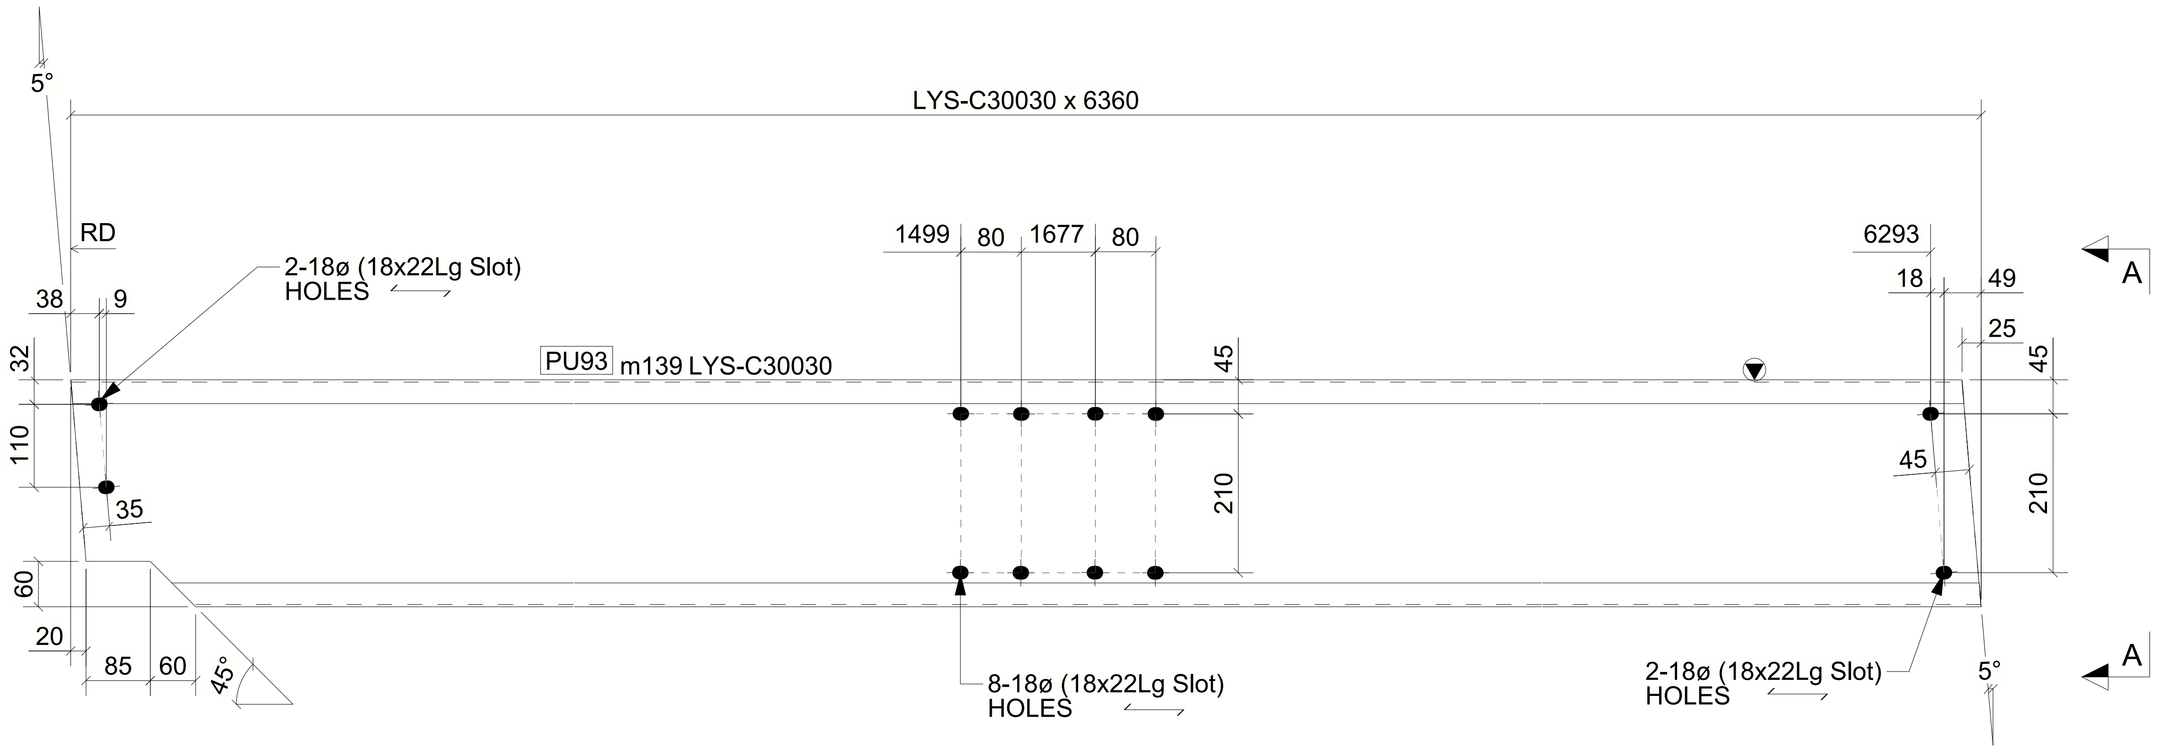

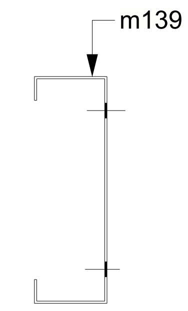

A - A
SCALE 1:10

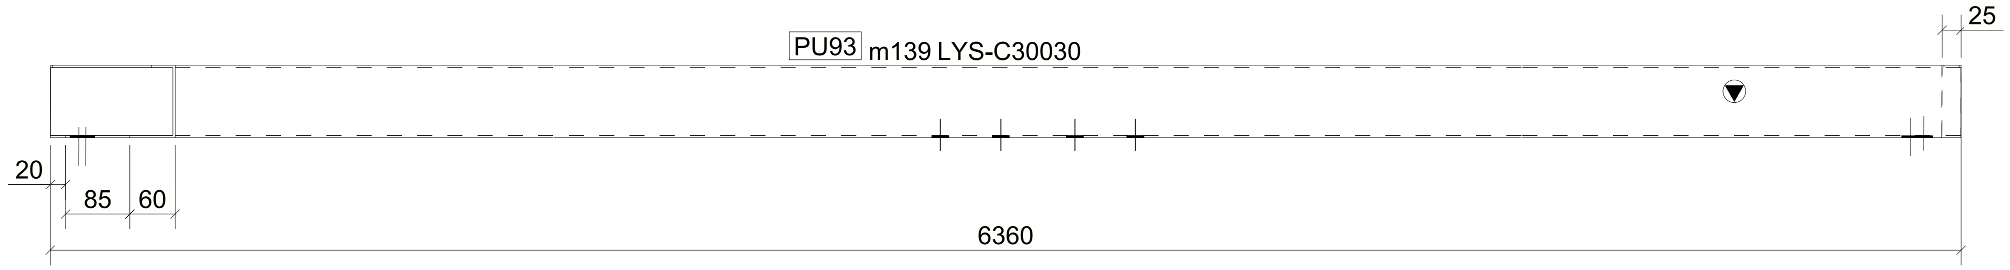

CURRENTLY BOLT SPACING
ARE AS PER LYSAGHT STANDARD.

ALL BOLT DIMENSIONS SHOULD
BE SITE VERIFIED BEFORE PUNCHING.

FOR APPROVAL ONLY
NOT FOR FABRICATION

LEGEND:

1). ▼ ORIENTATION
2). ⊗ INDICATES CONNECTING SIDE MARK
3). FS = FAR SIDE
4). NS = NEAR SIDE
5). BS = BOTH SIDE
6). EL = ELEVATION
7). TYP = TYPICAL
8).T.O.S=TOP OF STEEL

MATERIAL LIST

ITEM	No.OFF	SECTION	LENGTH	GRADE	WEIGHT(kg)	AREA(m^2)
m139	1	LYS-C30030	6360	ALUMINIUM	27.3	6.9
				TOTAL:	27.3	6.9

1 NEW PURLIN[S] REQUIRED MK PU93

Notes:

Rev	By	Date	Description
A	AK	20/09/2023	ISSUED FOR APPROVAL

NEW PURLIN

Drawn By:
Checked By:
Approved By:

Scale:	Project No:	Assembly No:	Qty:	Size:	Sheet No:	Rev:
1:10		PU93	1	A3	N/A	A

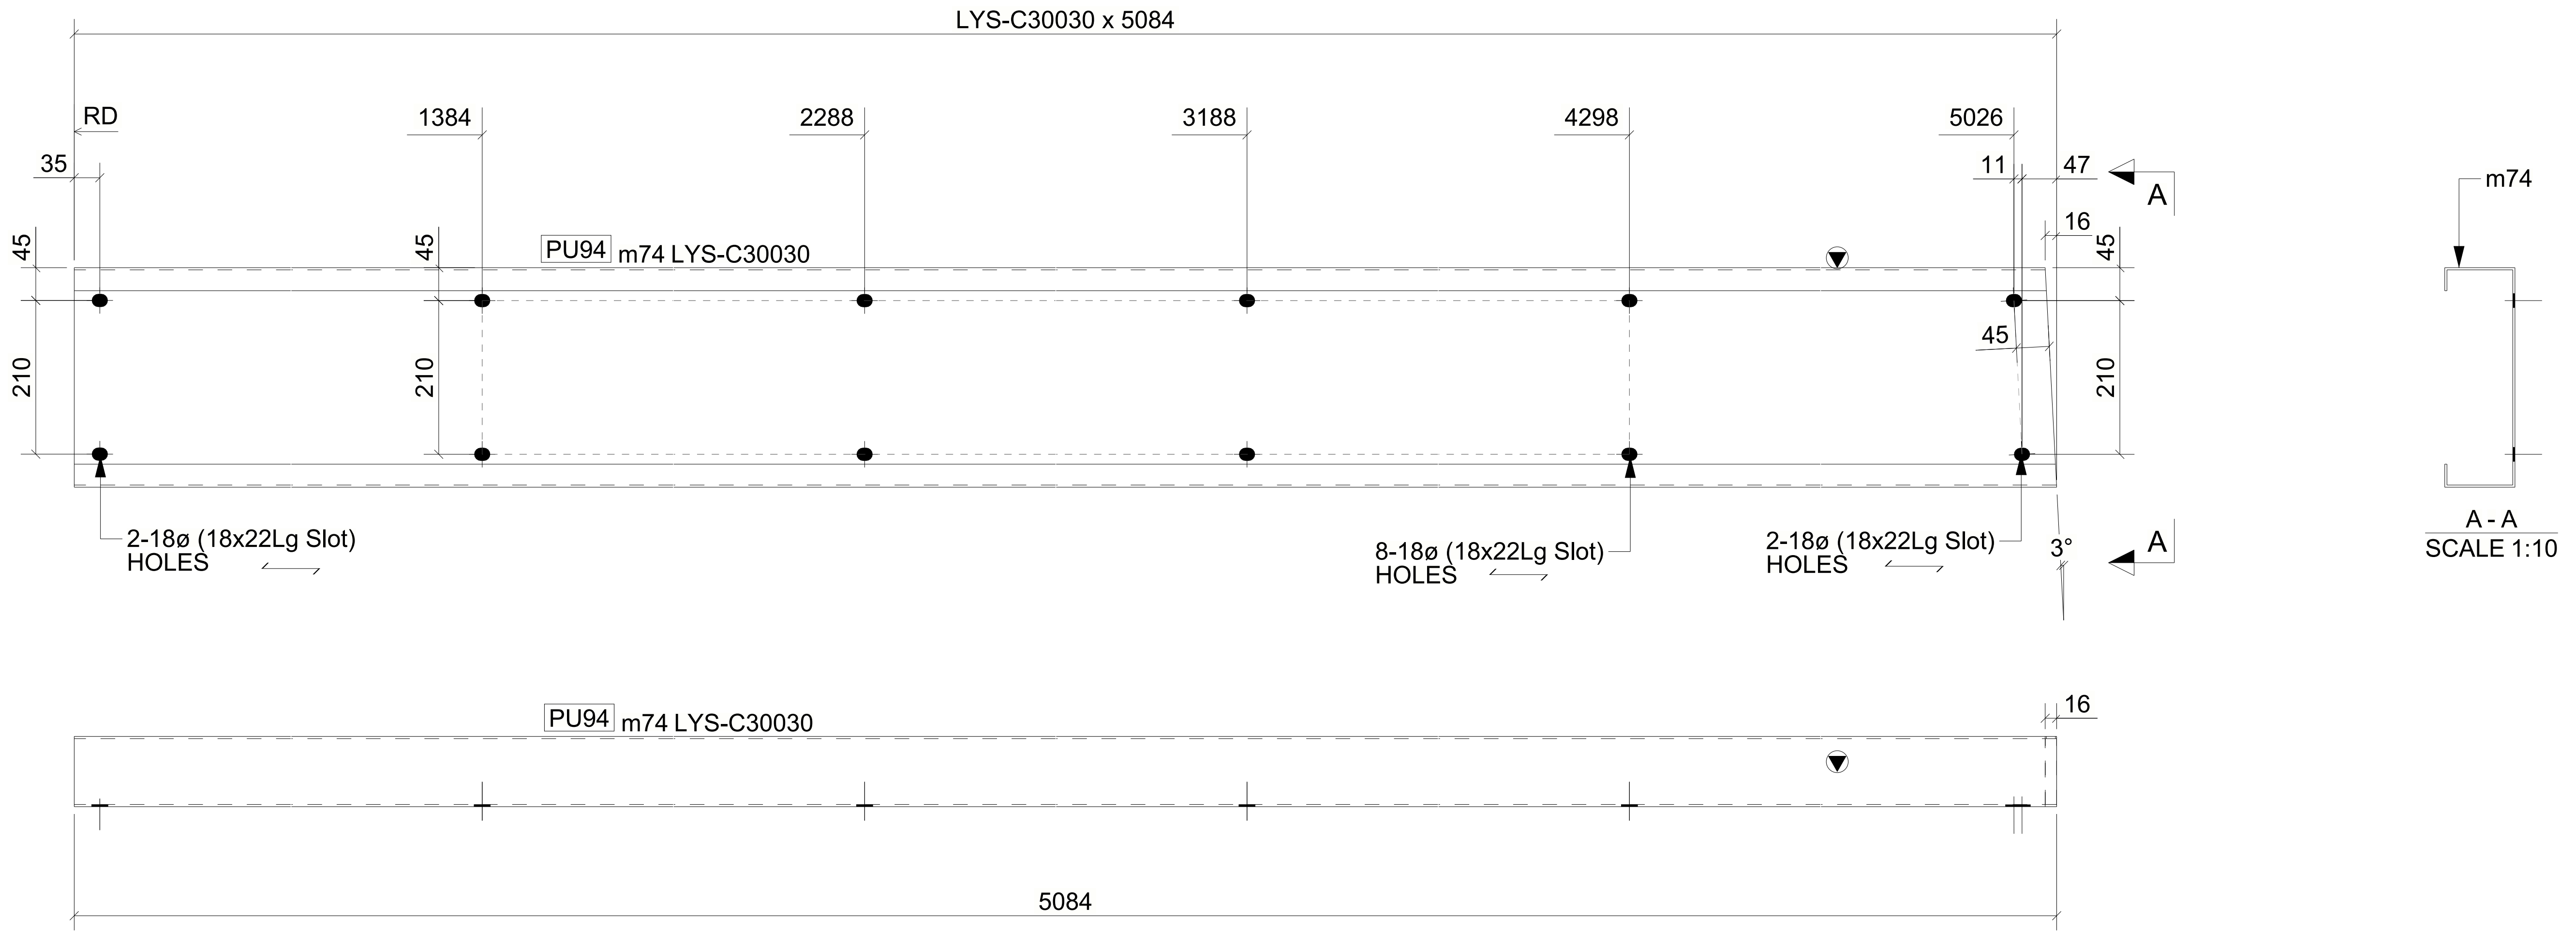

CURRENTLY BOLT SPACING
ARE AS PER LYSAGHT STANDARD.

ALL BOLT DIMENSIONS SHOULD
BE SITE VERIFIED BEFORE PUNCHING.

FOR APPROVAL ONLY
NOT FOR FABRICATION

LEGEND:

1). ORIENTATION
2). INDICATES CONNECTING SIDE MARK
3). FS = FAR SIDE
4). NS = NEAR SIDE
5). BS = BOTH SIDE
6). EL = ELEVATION
7). TYP = TYPICAL
8).T.O.S=TOP OF STEEL

MATERIAL LIST

ITEM	No.OFF	SECTION	LENGTH	GRADE	WEIGHT(kg)	AREA(m^2)
m74	1	LYS-C30030	5084	ALUMINIUM	21.8	5.5
				TOTAL:	21.8	5.5

1 NEW PURLIN[S] REQUIRED MK PU94

Notes:

Rev	By	Date	Description
A	AK	20/09/2023	ISSUED FOR APPROVAL

NEW PURLIN

Drawn By:
Checked By:
Approved By:

Scale:	Project No:	Assembly No:	Qty:	Size:	Sheet No:	Rev:
1:10		PU94	1	A3	N/A	A

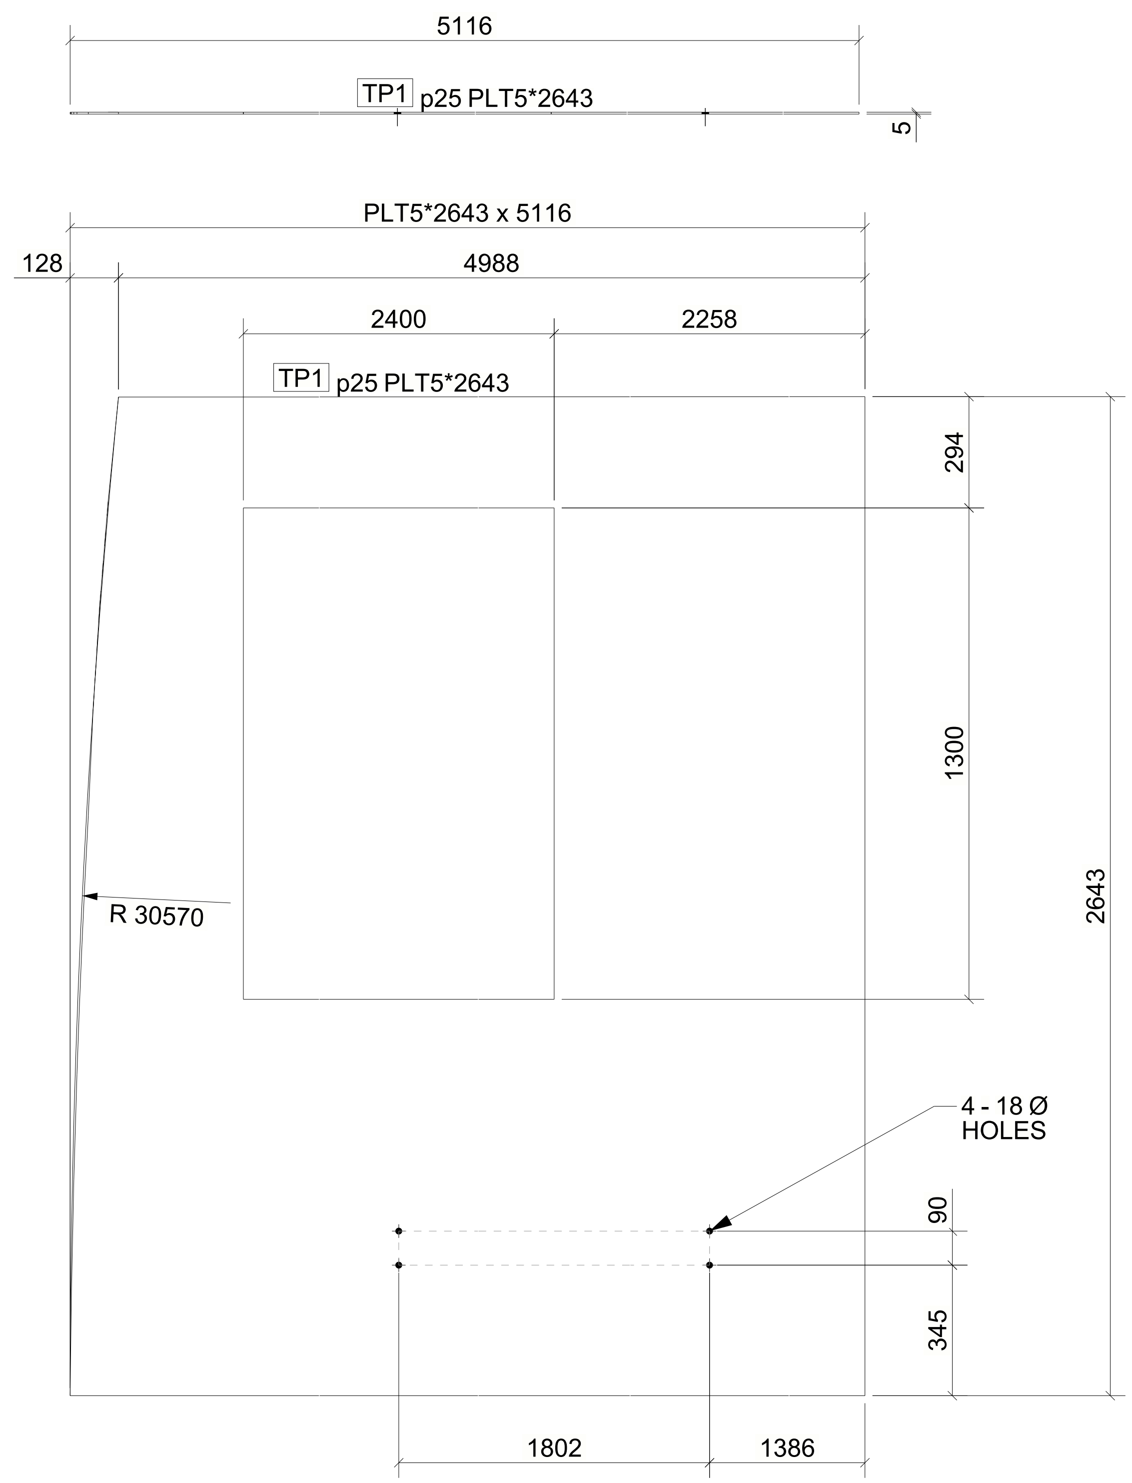

FOR APPROVAL ONLY
NOT FOR FABRICATION

1 TREAD PLATE[S] REQUIRED MK TP1

MATERIAL LIST

ITEM	No.OFF	SECTION	LENGTH	GRADE	WEIGHT(kg)	AREA(m^2)
p25	1	PLT5*2643	5116	ALUMINIUM	138.8	20.7
				TOTAL:	138.8	20.7

Notes:

Rev	By	Date	Description
A	AK	20/09/2023	ISSUED FOR APPROVAL

TREAD PLATE

Drawn By:
Checked By:
Approved By:

Scale:	Project No:	Assembly No:	Qty:	Size:	Sheet No:	Rev:
1:20		TP1	1	A3	N/A	A

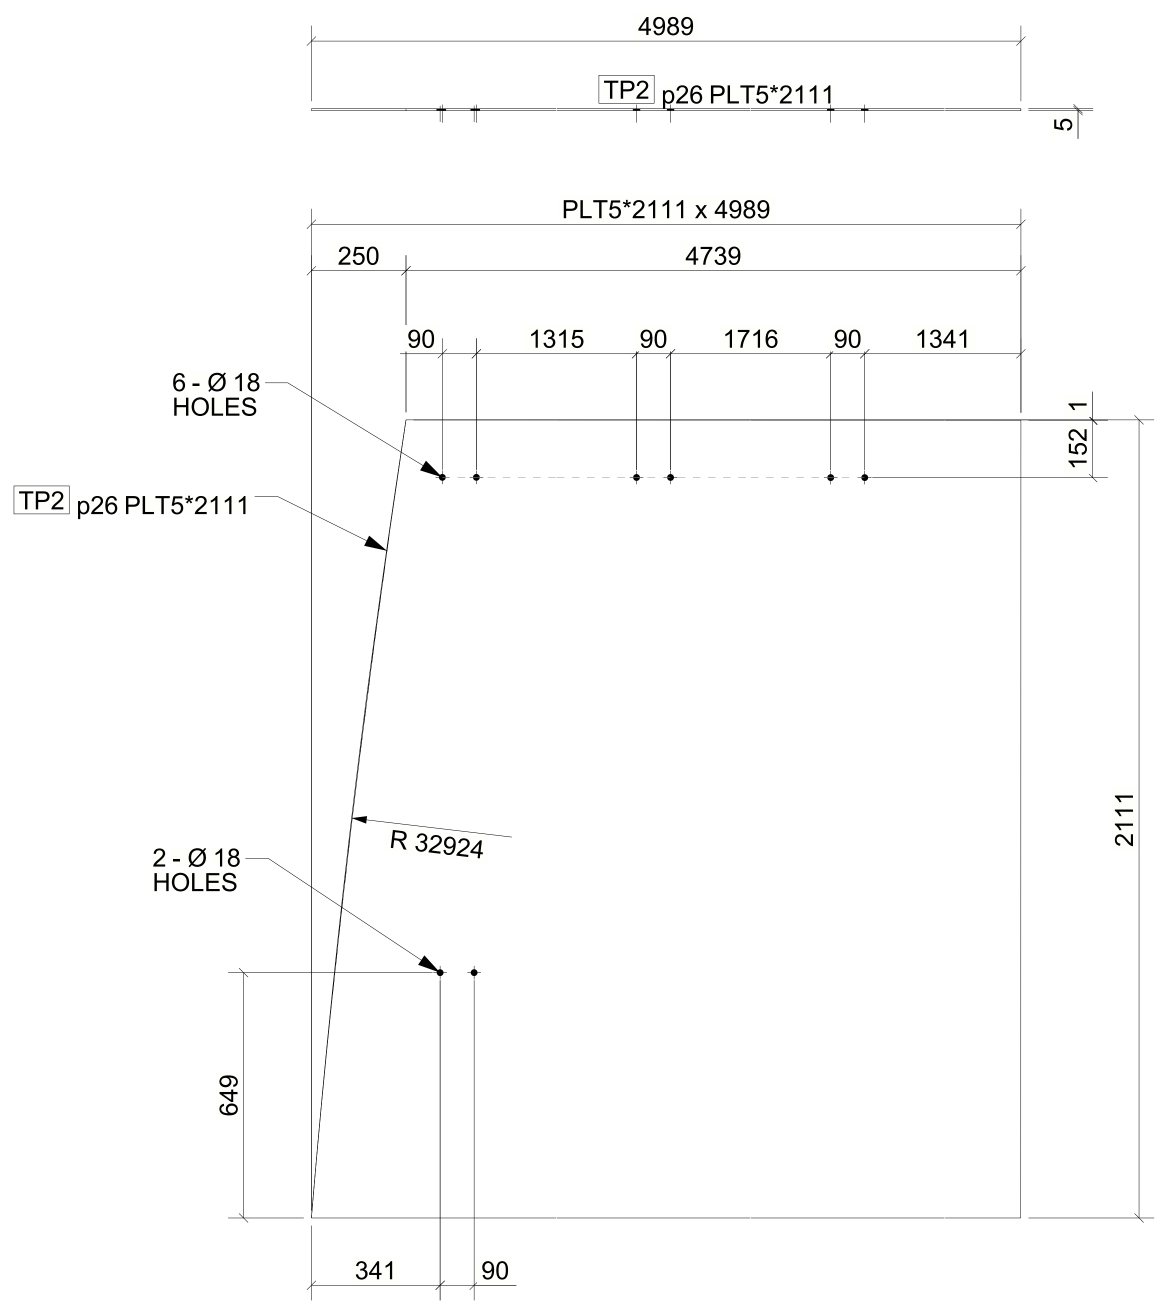

FOR APPROVAL ONLY
NOT FOR FABRICATION

1 TREAD PLATE[S] REQUIRED MK TP2

Notes:

Rev	By	Date	Description
A	AK	20/09/2023	ISSUED FOR APPROVAL

TREAD PLATE

Drawn By:
Checked By:
Approved By:

Scale:	Project No:	Assembly No:	Qty:	Size:	Sheet No:	Rev:
1:20		TP2	1	A3	N/A	A

MATERIAL LIST

ITEM	No.OFF	SECTION	LENGTH	GRADE	WEIGHT(kg)	AREA(m^2)
p26	1	PLT5*2111	4989	ALUMINIUM	138.9	20.6
				TOTAL:	138.9	20.6

Qty.	In Assembly
1	FR1

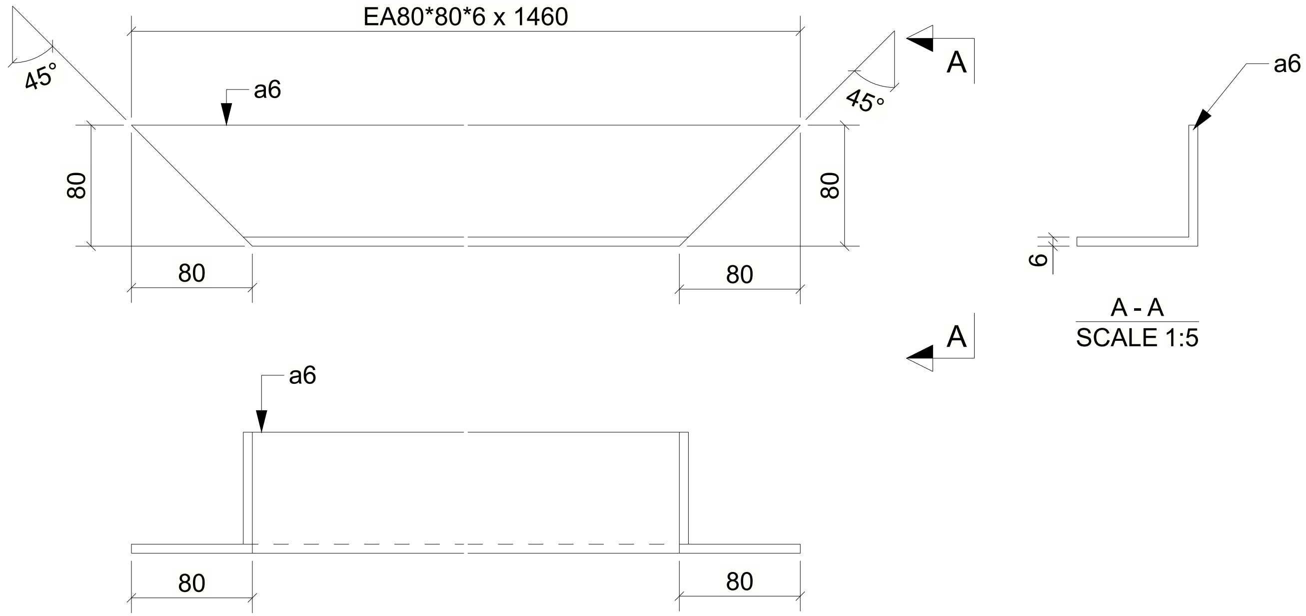

FOR APPROVAL ONLY
NOT FOR FABRICATION

MARK	SECTION	GRADE	Qty	LENGTH	AREA M2	WEIGHT KG
a6	EA80*80*6	ALUMINIUM	1	1460	0.45	3.69
MATERIAL LIST FOR WORKSHOP				TOTAL	0.45	3.69

DRAWING No.	a6	ANGLE	
CONTRACT:			
DRAWN BY:		ISSUE DATE:	20/09/2023
REVISION No:	A	REVISON DATE:	20/09/2023

Qty.	In Assembly
1	FR1

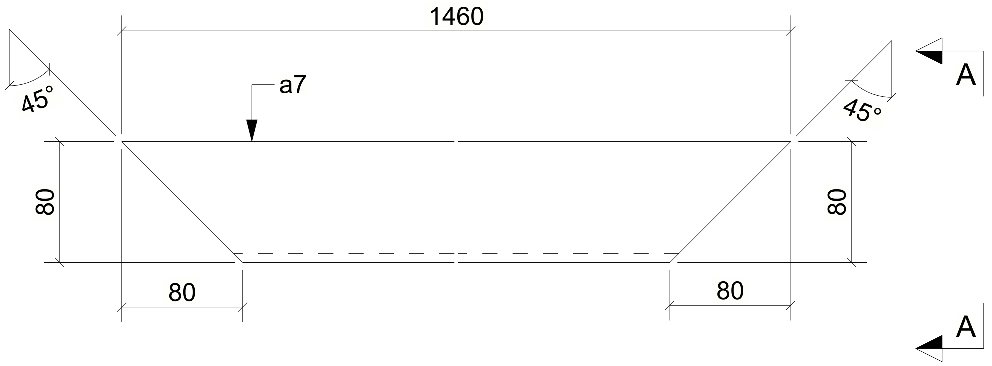

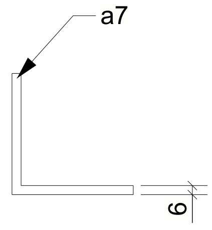

A - A
SCALE 1:5

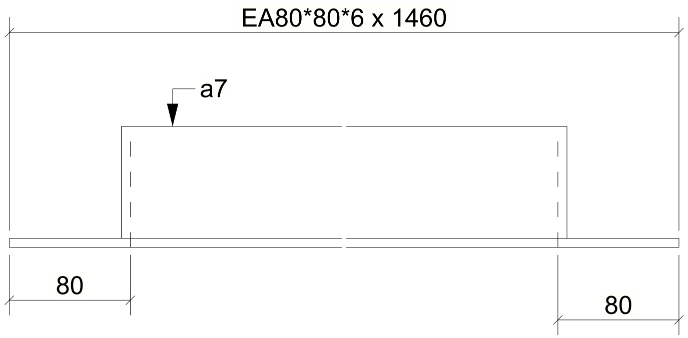

FOR APPROVAL ONLY
NOT FOR FABRICATION

MARK	SECTION	GRADE	Qty	LENGTH	AREA M2	WEIGHT KG
a7	EA80*80*6	ALUMINIUM	1	1460	0.45	3.69
MATERIAL LIST FOR WORKSHOP				TOTAL	0.45	3.69

DRAWING No.	a7	ANGLE	
CONTRACT:			
DRAWN BY:		ISSUE DATE:	20/09/2023
REVISION No:	A	REVISON DATE:	20/09/2023

Qty.	In Assembly
1	FR1

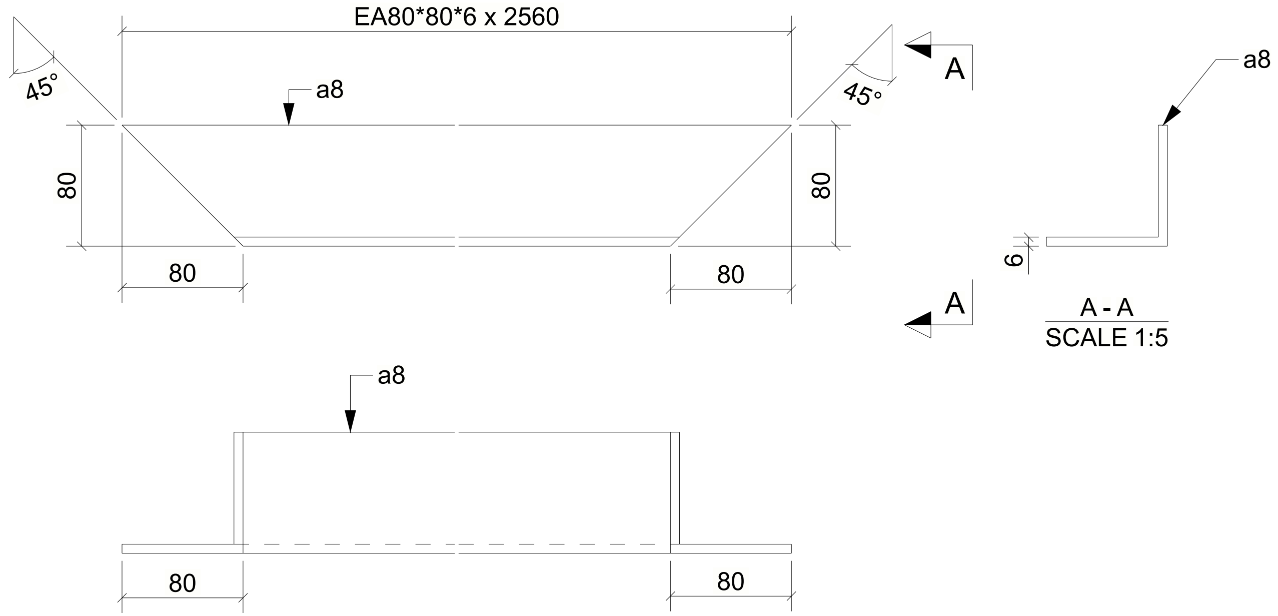

FOR APPROVAL ONLY
NOT FOR FABRICATION

MARK	SECTION	GRADE	Qty	LENGTH	AREA M2	WEIGHT KG
a8	EA80*80*6	ALUMINIUM	1	2560	0.79	6.46
MATERIAL LIST FOR WORKSHOP				TOTAL	0.79	6.46

DRAWING No.	a8	ANGLE	
CONTRACT:			
DRAWN BY:		ISSUE DATE:	20/09/2023
REVISION No:	A	REVISON DATE:	20/09/2023

Qty.	In Assembly
1	FR1

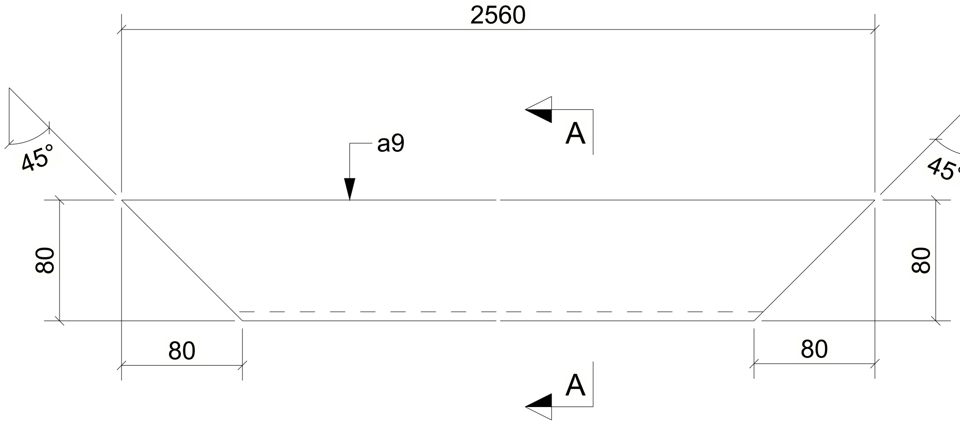

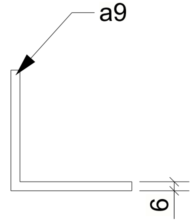

A - A
SCALE 1:5

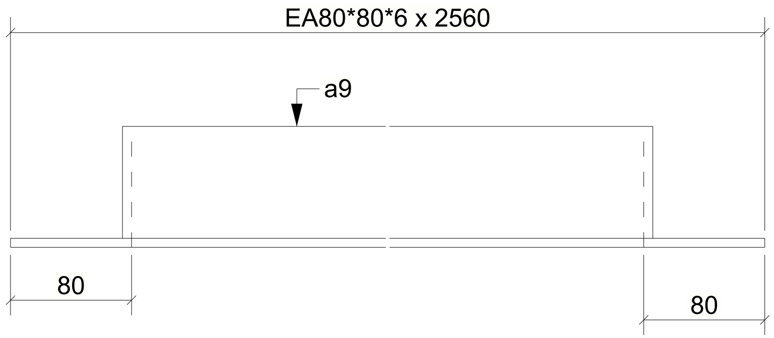

FOR APPROVAL ONLY
NOT FOR FABRICATION

MARK	SECTION	GRADE	Qty	LENGTH	AREA M2	WEIGHT KG
a9	EA80*80*6	ALUMINIUM	1	2560	0.79	6.46
MATERIAL LIST FOR WORKSHOP				TOTAL	0.79	6.46

DRAWING No.	a9	ANGLE	
CONTRACT:			
DRAWN BY:		ISSUE DATE:	20/09/2023
REVISION No:	A	REVISON DATE:	20/09/2023

Qty.	In Assembly
1	BK6
1	BK7

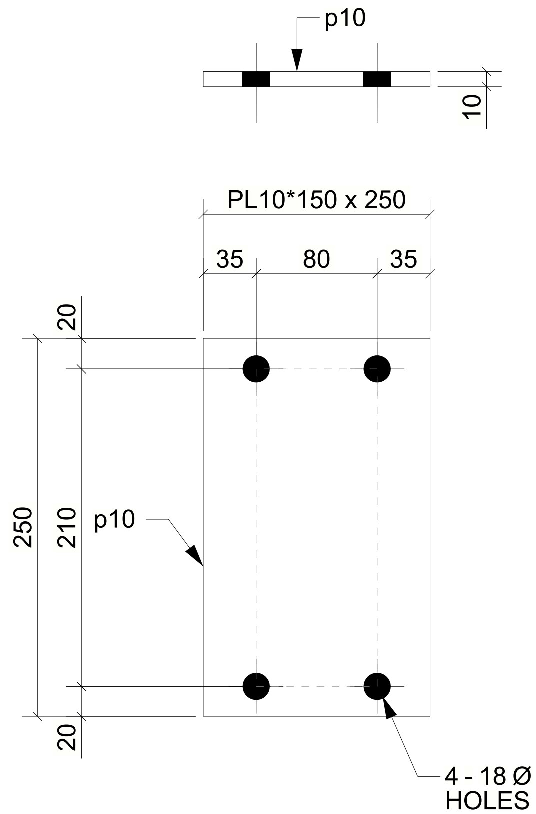

FOR APPROVAL ONLY
NOT FOR FABRICATION

MARK	SECTION	GRADE	Qty	LENGTH	AREA M2	WEIGHT KG
p10	PL10*150	250	2	250	0.08	2.94
MATERIAL LIST FOR WORKSHOP				TOTAL	0.17	5.89

DRAWING No.	p10	PLATE	
CONTRACT:			
DRAWN BY:	AK	ISSUE DATE:	20/09/2023
REVISION No:	A	REVISON DATE:	20/09/2023

Qty.	In Assembly
2	HR1
1	HR2
4	HR3
3	HR4

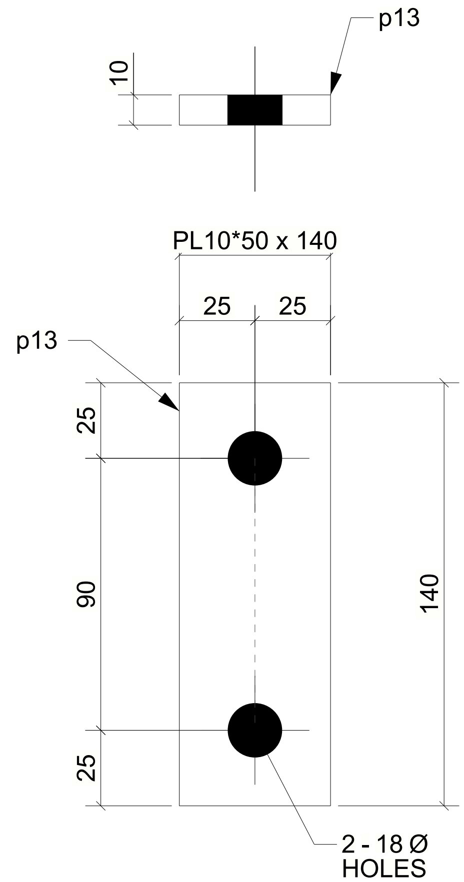

FOR APPROVAL ONLY
NOT FOR FABRICATION

MARK	SECTION	GRADE	Qty	LENGTH	AREA M2	WEIGHT KG
p13	PL10*50	250	10	140	0.02	0.55
MATERIAL LIST FOR WORKSHOP				TOTAL	0.18	5.50

DRAWING No.	p13	PLATE	
CONTRACT:			
DRAWN BY:		ISSUE DATE:	20/09/2023
REVISION No:	A	REVISON DATE:	20/09/2023

Qty.	In Assembly
1	BK6

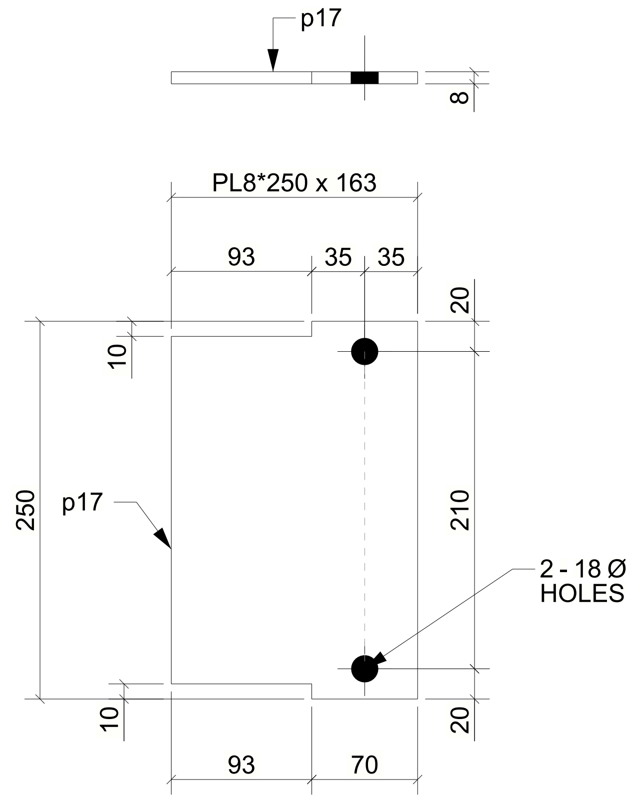

FOR APPROVAL ONLY
NOT FOR FABRICATION

MARK	SECTION	GRADE	Qty	LENGTH	AREA M2	WEIGHT KG
p17	PL8*250	250	1	163	0.08	2.44
MATERIAL LIST FOR WORKSHOP				TOTAL	0.08	2.44

DRAWING No.	p17	PLATE	
CONTRACT:			
DRAWN BY:	AK	ISSUE DATE:	20/09/2023
REVISION No:	A	REVISON DATE:	20/09/2023

Qty.	In Assembly
1	BK13

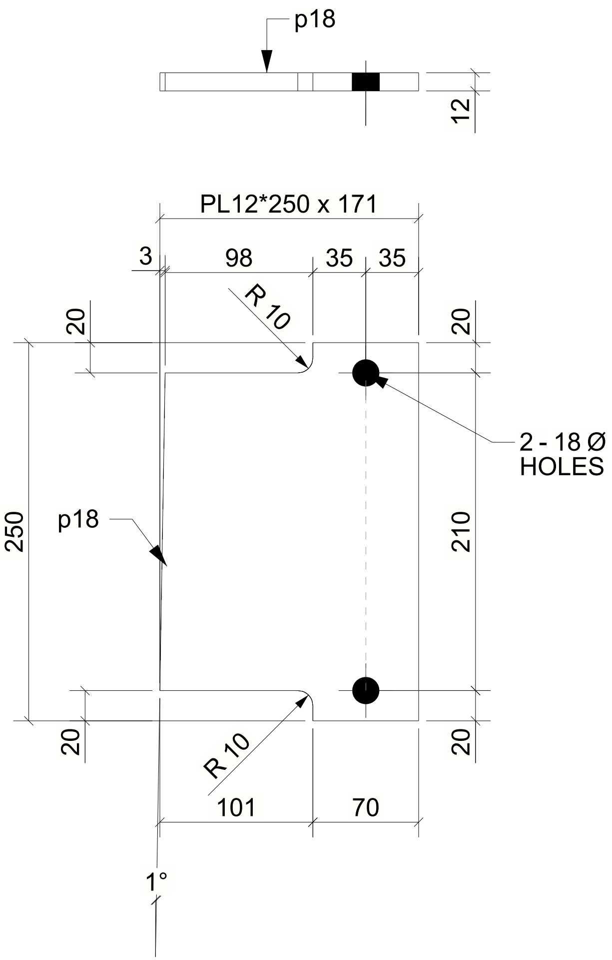

FOR APPROVAL ONLY
NOT FOR FABRICATION

MARK	SECTION	GRADE	Qty	LENGTH	AREA M2	WEIGHT KG
p18	PL12*250	250	1	171	0.09	3.62
MATERIAL LIST FOR WORKSHOP				TOTAL	0.09	3.62

DRAWING No.	p18	PLATE	
CONTRACT:			
DRAWN BY:	AK	ISSUE DATE:	20/09/2023
REVISION No:	A	REVISON DATE:	20/09/2023

Qty.	In Assembly
1	BK13

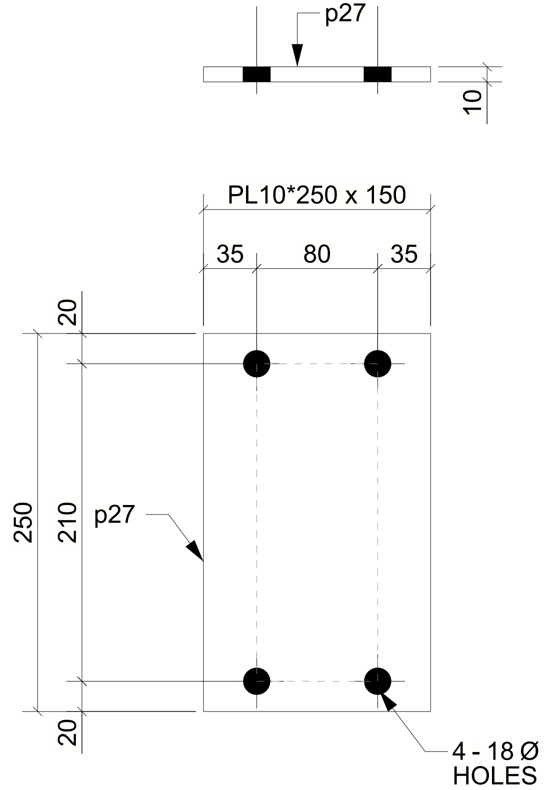

FOR APPROVAL ONLY
NOT FOR FABRICATION

MARK	SECTION	GRADE	Qty	LENGTH	AREA M2	WEIGHT KG
p27	PL10*250	250	1	150	0.08	2.95
MATERIAL LIST FOR WORKSHOP				TOTAL	0.08	2.95

DRAWING No.	p27	PLATE	
CONTRACT:			
DRAWN BY:	AK	ISSUE DATE:	20/09/2023
REVISION No:	A	REVISON DATE:	20/09/2023

Qty.	In Assembly
1	BK11

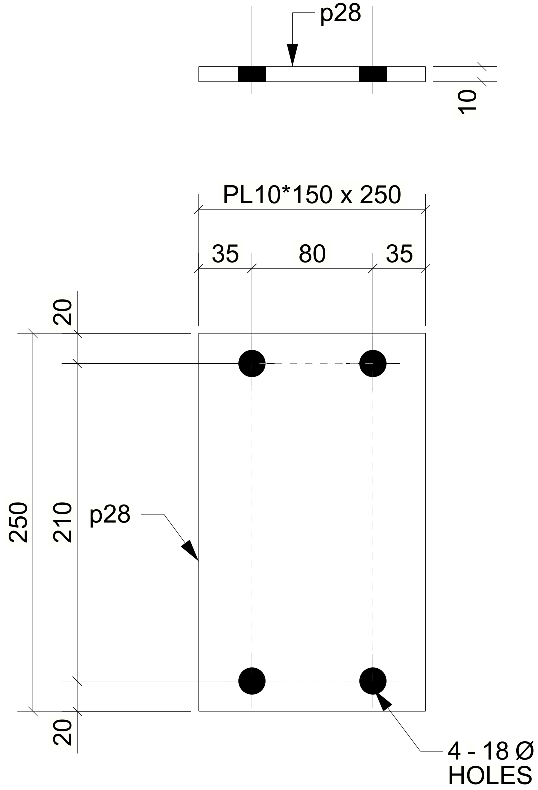

FOR APPROVAL ONLY
NOT FOR FABRICATION

MARK	SECTION	GRADE	Qty	LENGTH	AREA M2	WEIGHT KG
p28	PL10*150	250	1	250	0.08	2.94
MATERIAL LIST FOR WORKSHOP				TOTAL	0.08	2.94

DRAWING No.	p28	PLATE	
CONTRACT:			
DRAWN BY:	AK	ISSUE DATE:	20/09/2023
REVISION No:	A	REVISON DATE:	20/09/2023

Qty.	In Assembly
1	BK11

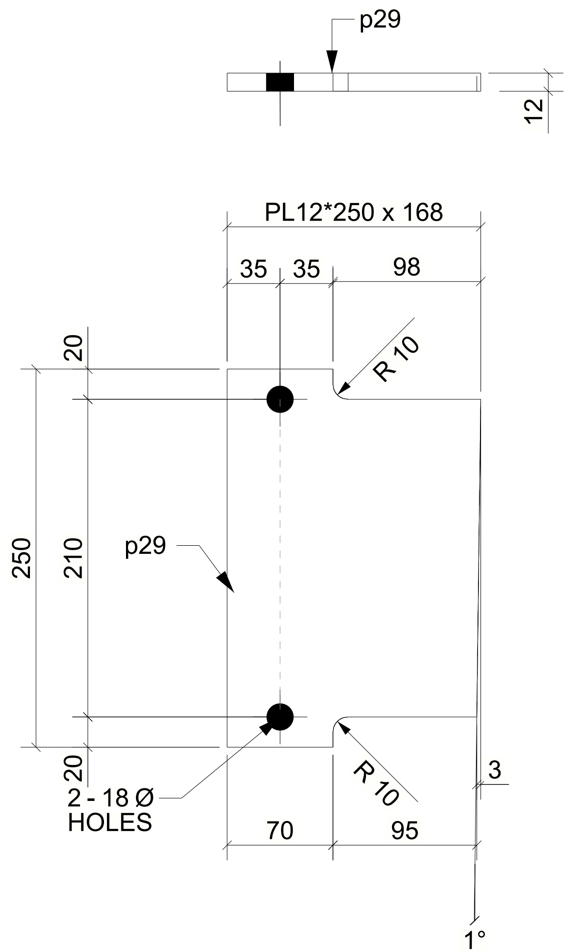

FOR APPROVAL ONLY
NOT FOR FABRICATION

MARK	SECTION	GRADE	Qty	LENGTH	AREA M2	WEIGHT KG
p29	PL12*250	250	1	168	0.09	3.56
MATERIAL LIST FOR WORKSHOP				TOTAL	0.09	3.56

DRAWING No.	p29	PLATE	
CONTRACT:			
DRAWN BY:	AK	ISSUE DATE:	20/09/2023
REVISION No:	A	REVISON DATE:	20/09/2023