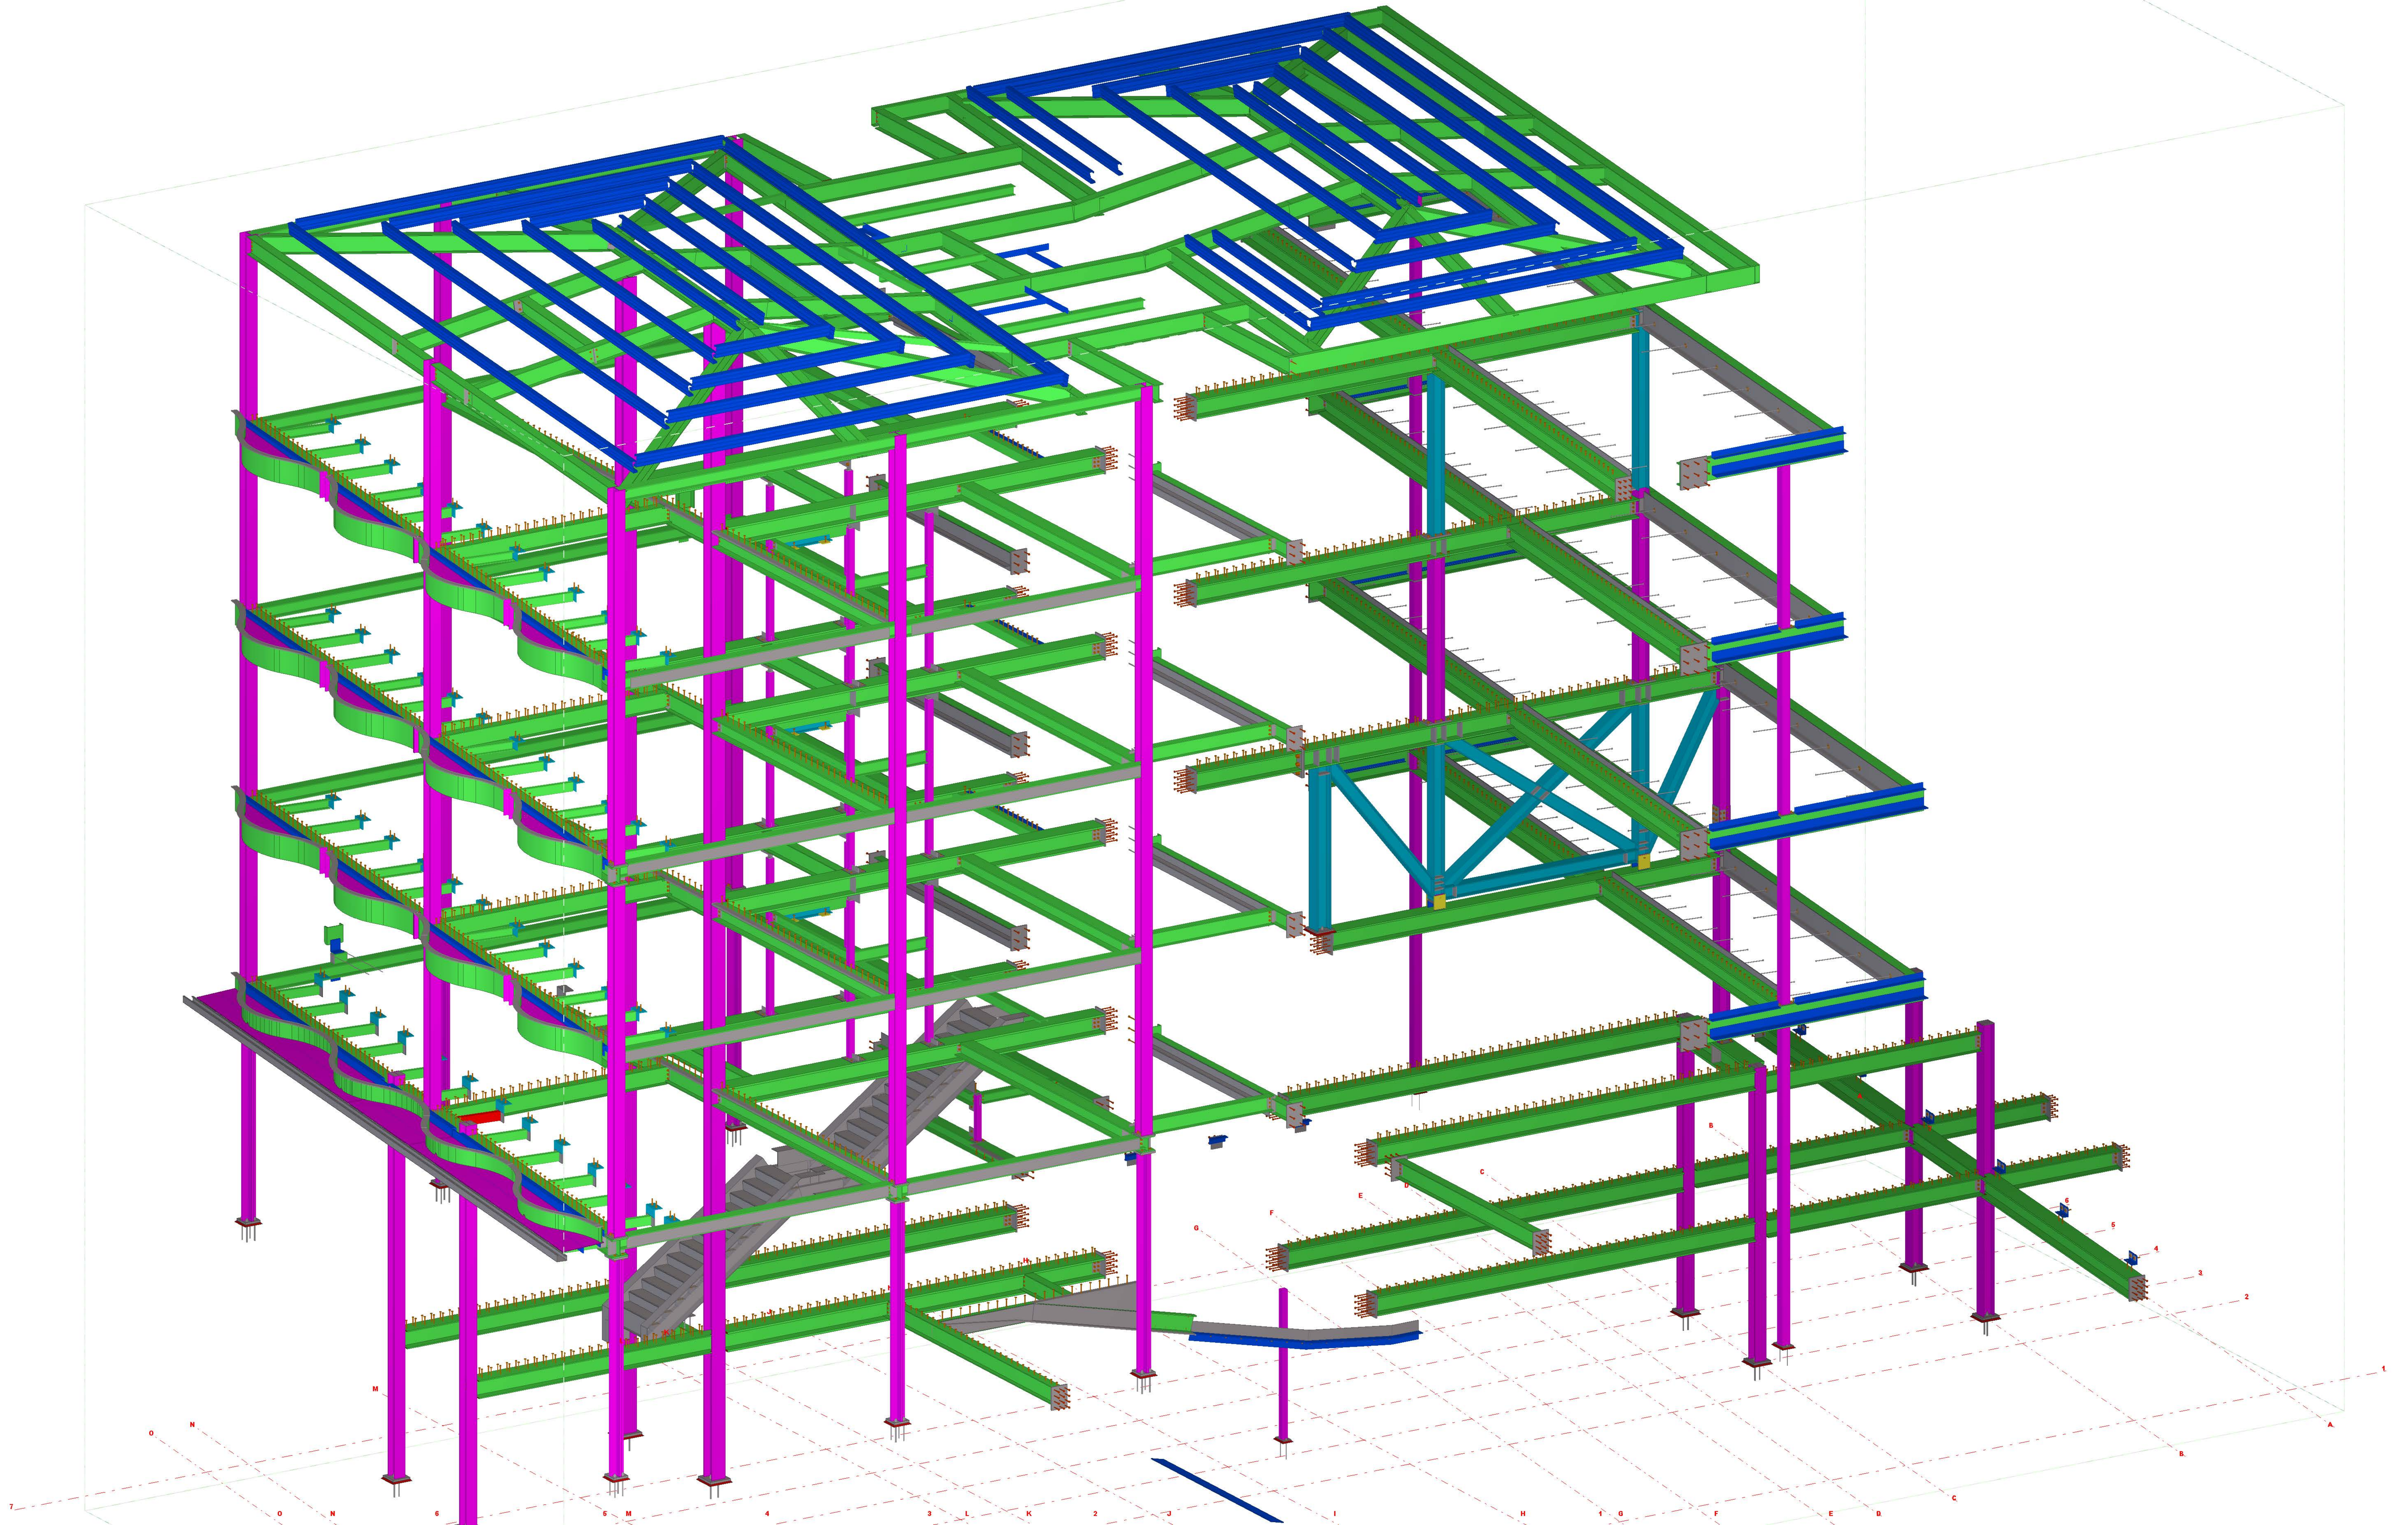

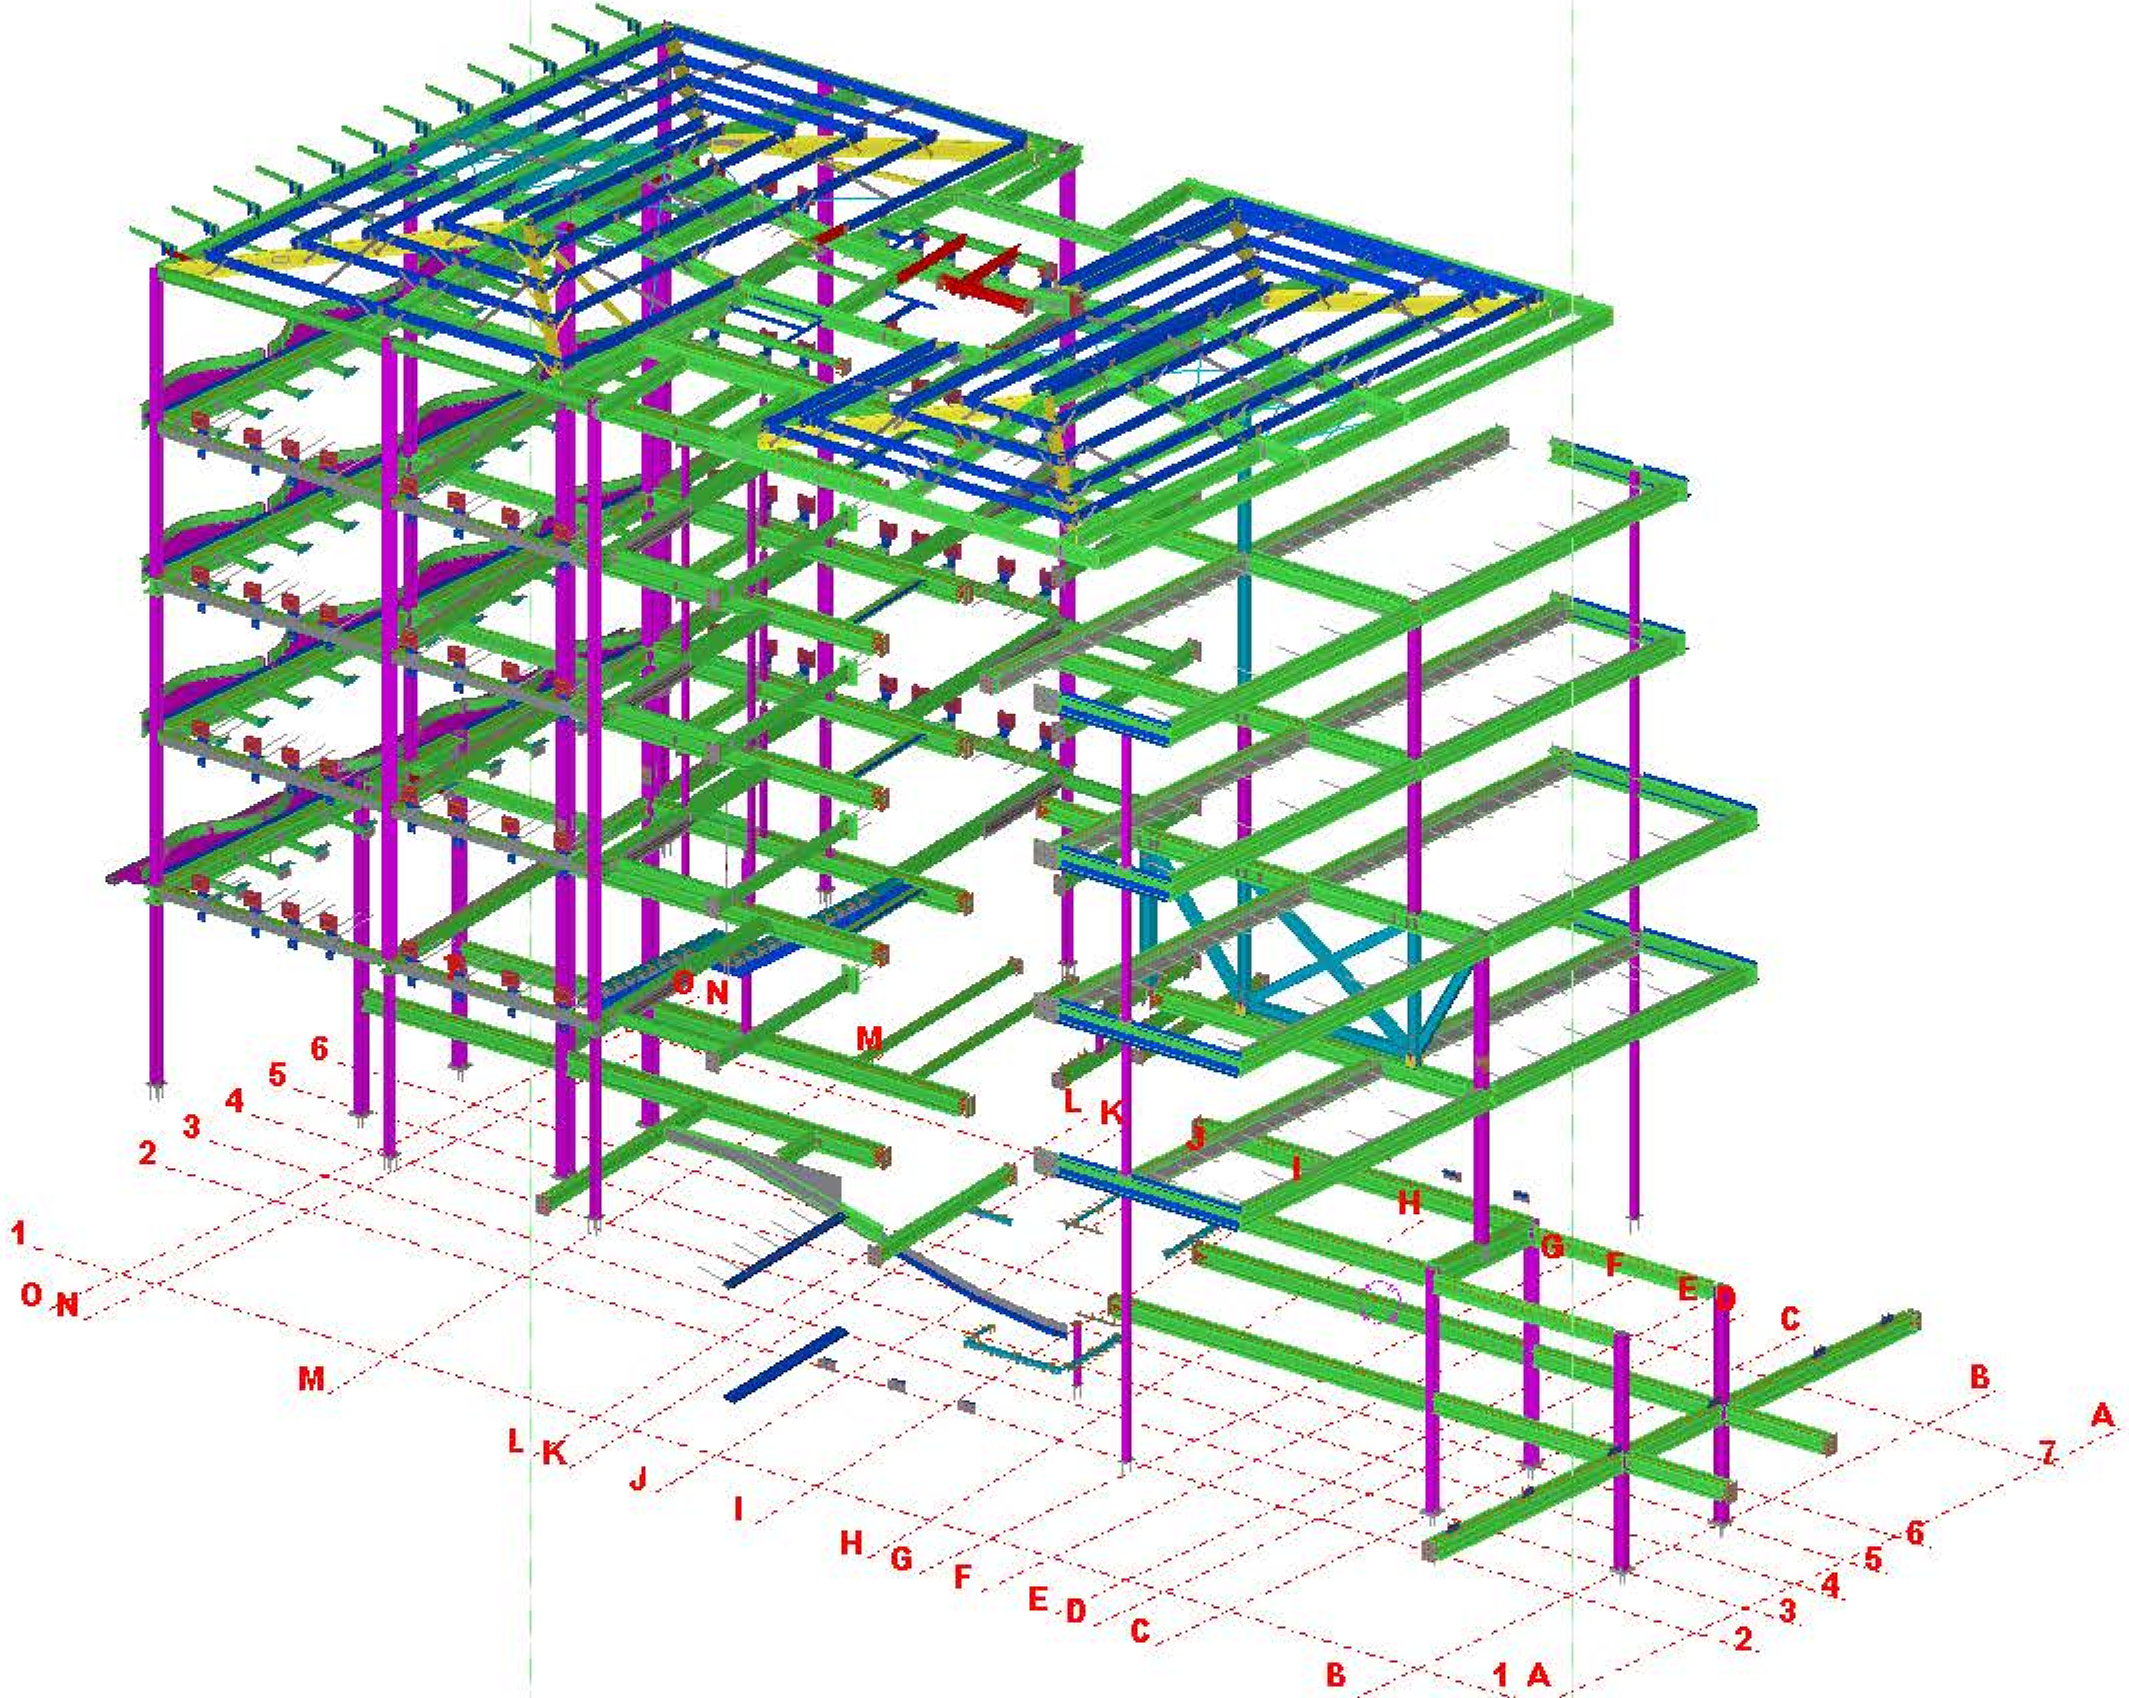

1
2
3
4
5
6
O
N
M
L
K
J
I
H
G
F
E
D
C
B
1
A
2
3
4
5
6
7
A
B
C
D
E
F
G
H
I
J
L
K
M
O
N

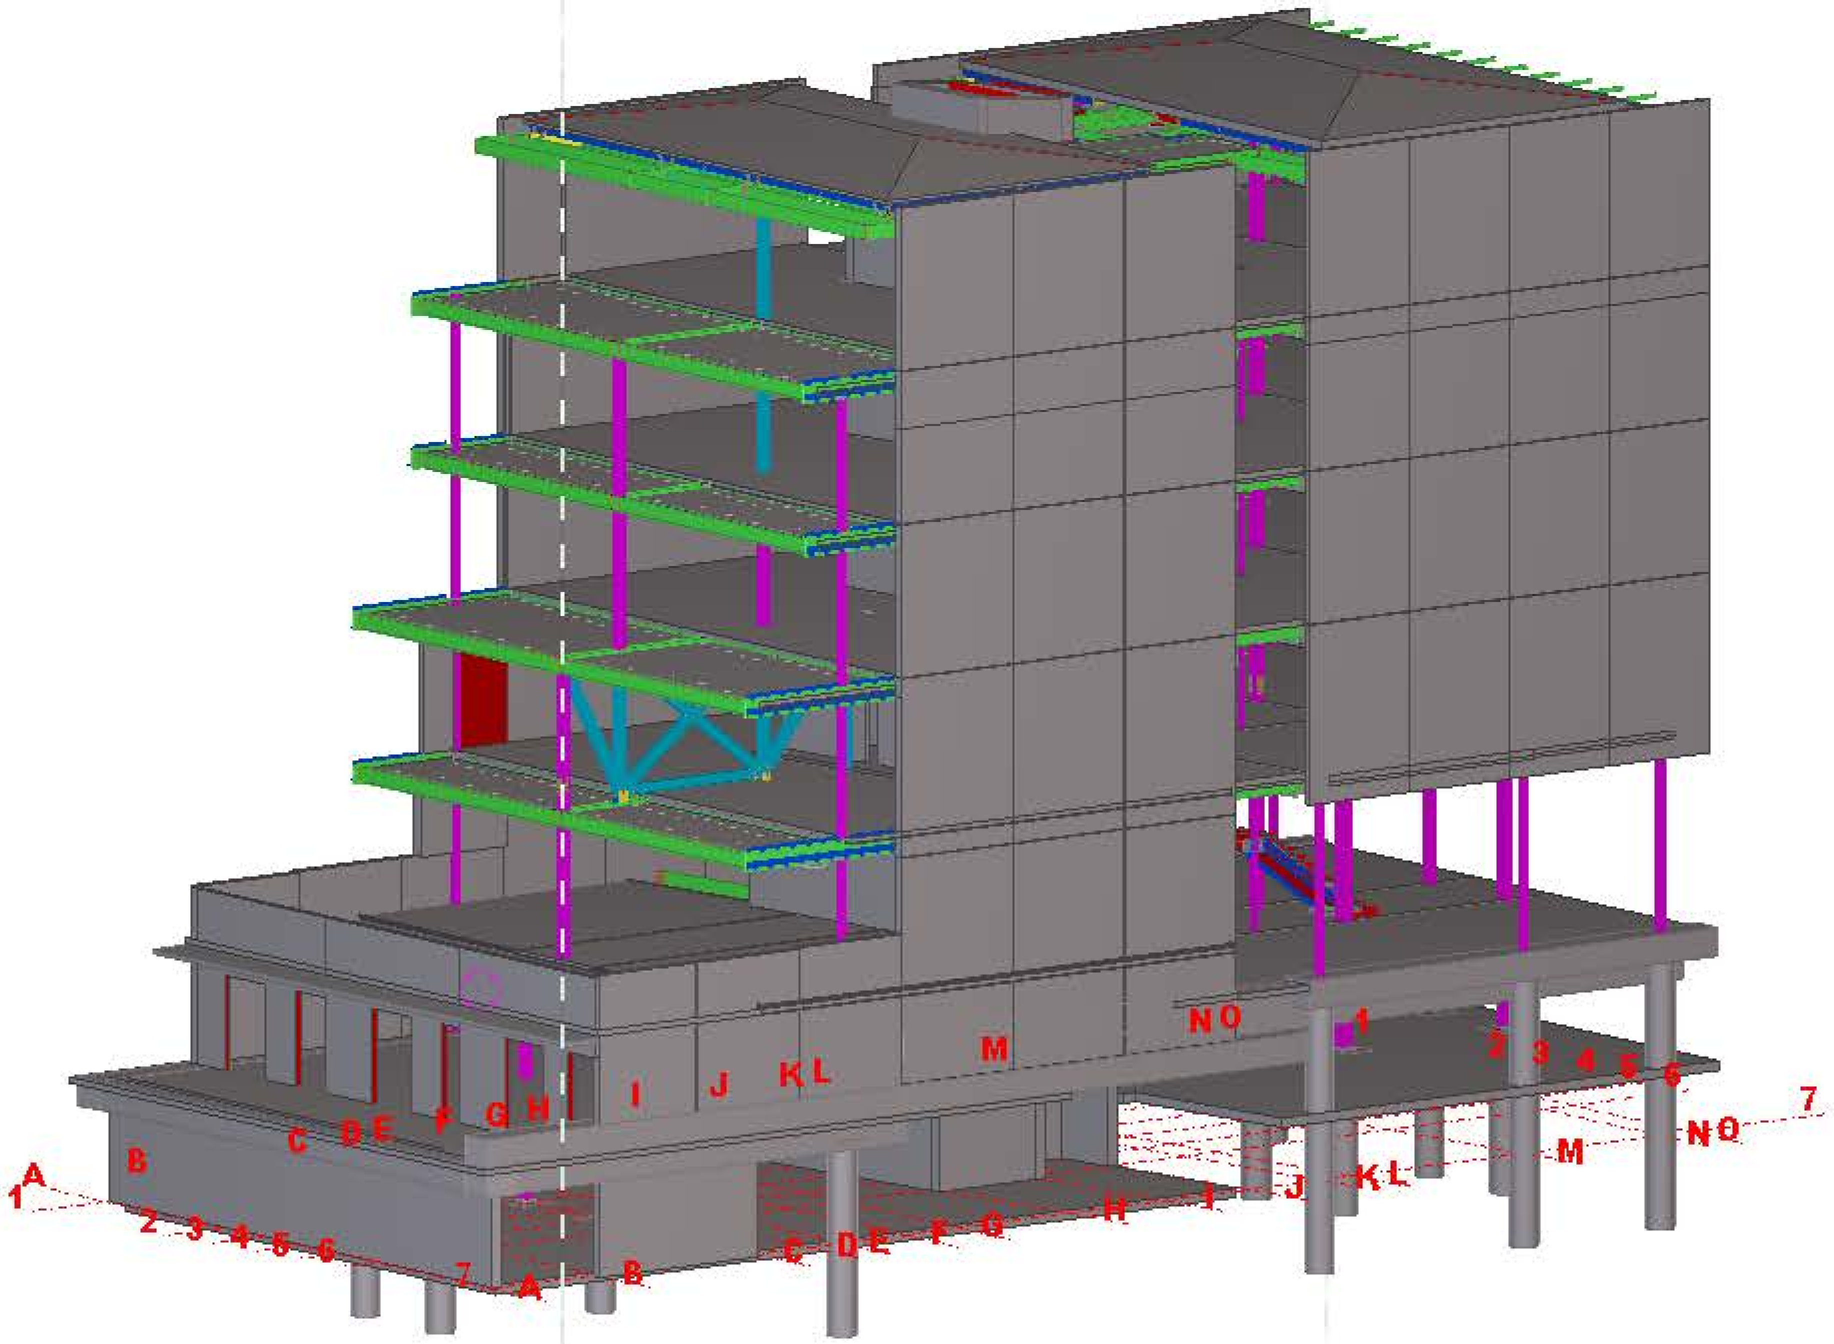
A
B
1
2 3 4 5 6
7
C
D E
F
G
H
I
J
K L
M
N O
1
2 3 4 5 6
7
A
B
C
D E
F
G
H
I
J
K L
M
N O

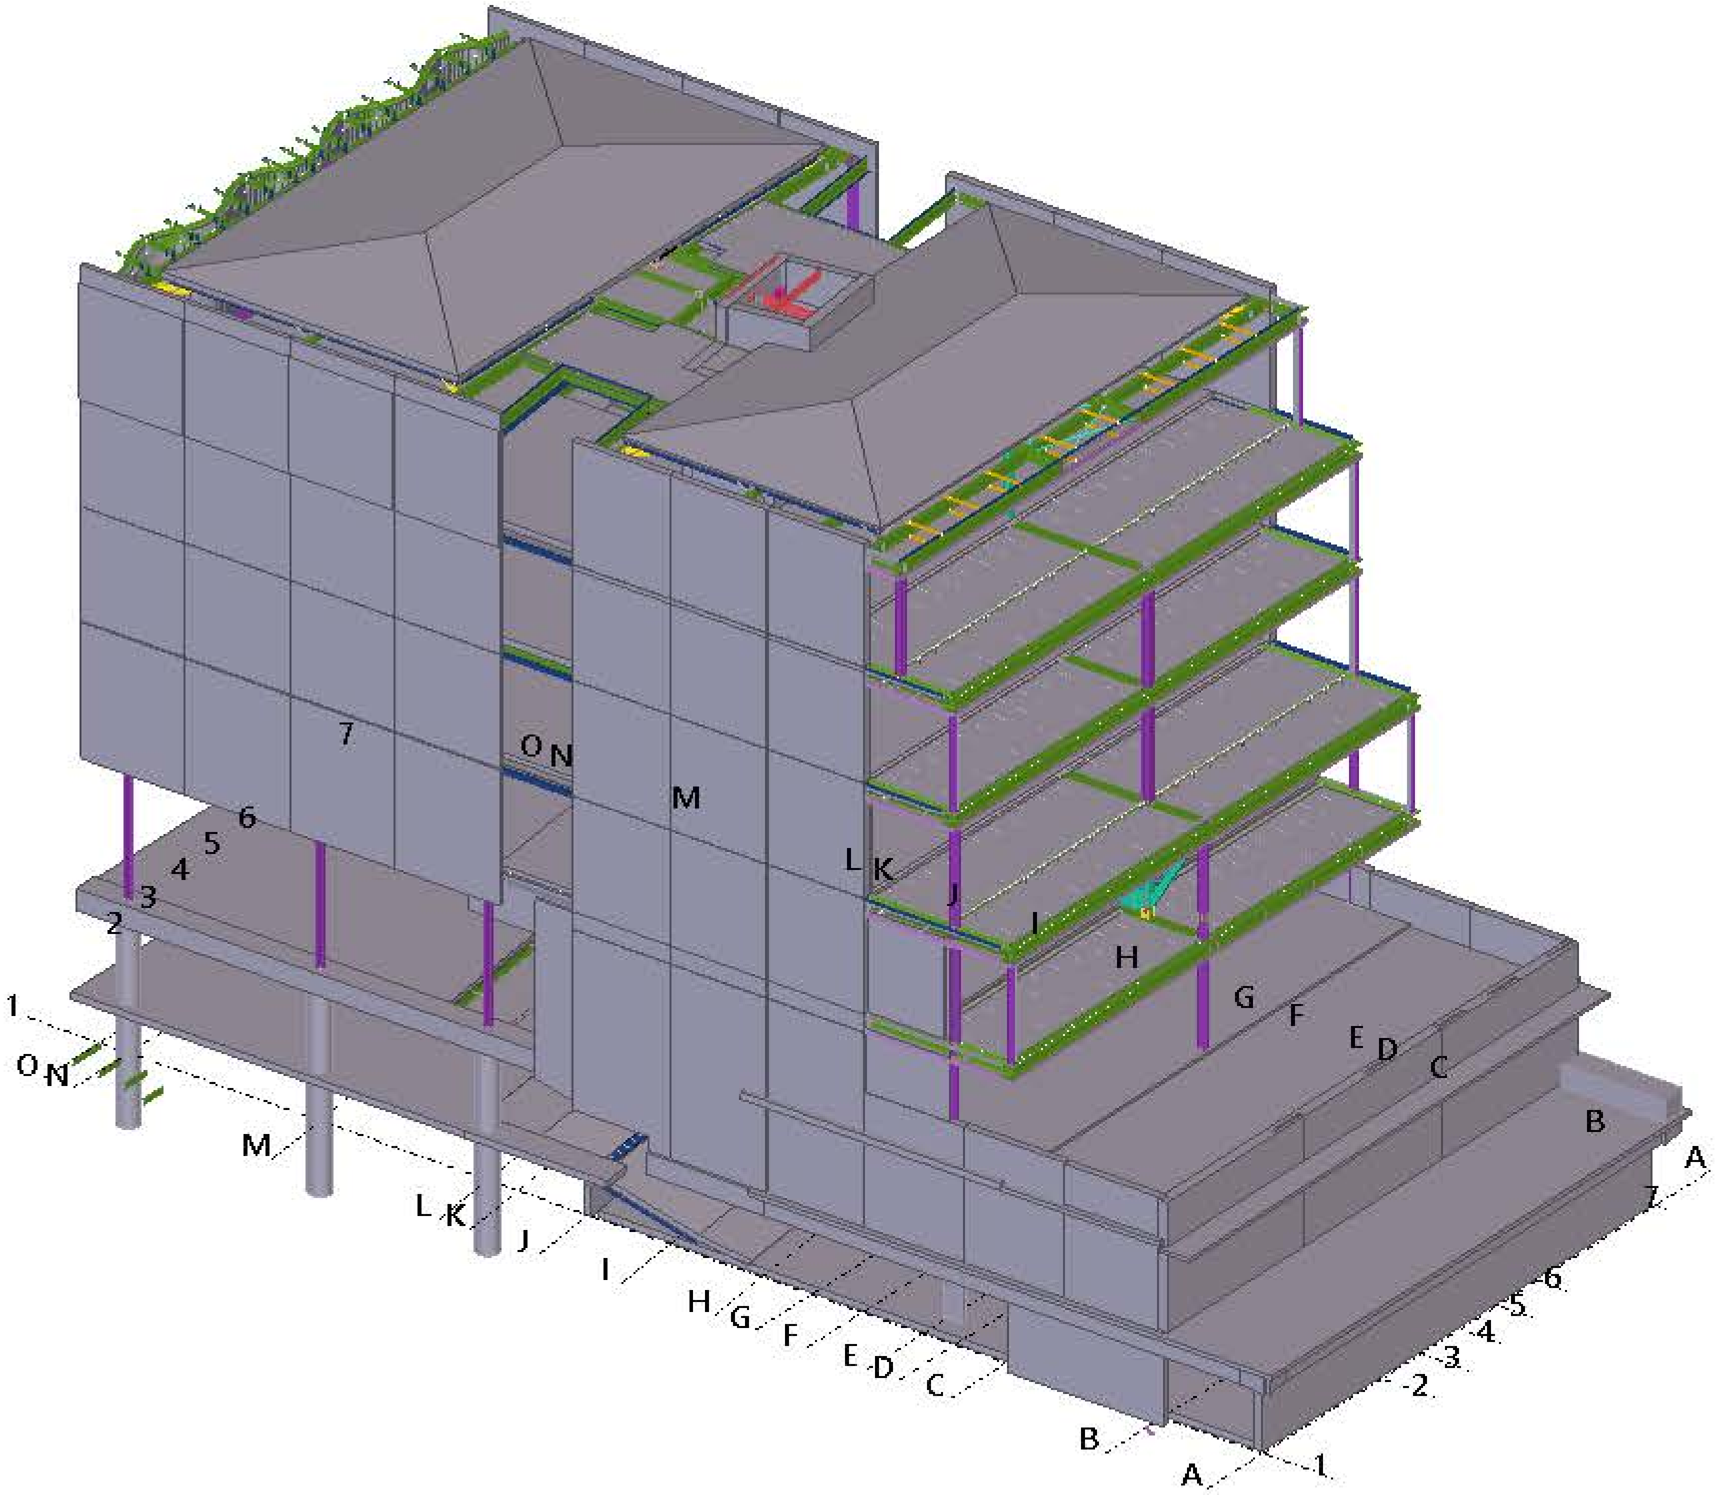

7
O N
M
6
5
4
3
2
L K
J
I
H
G
F
E D
C
B
A
1
O N
M
L K
J
I
H G
F
E D
C
B
A
1
2
3
4
5
6
7

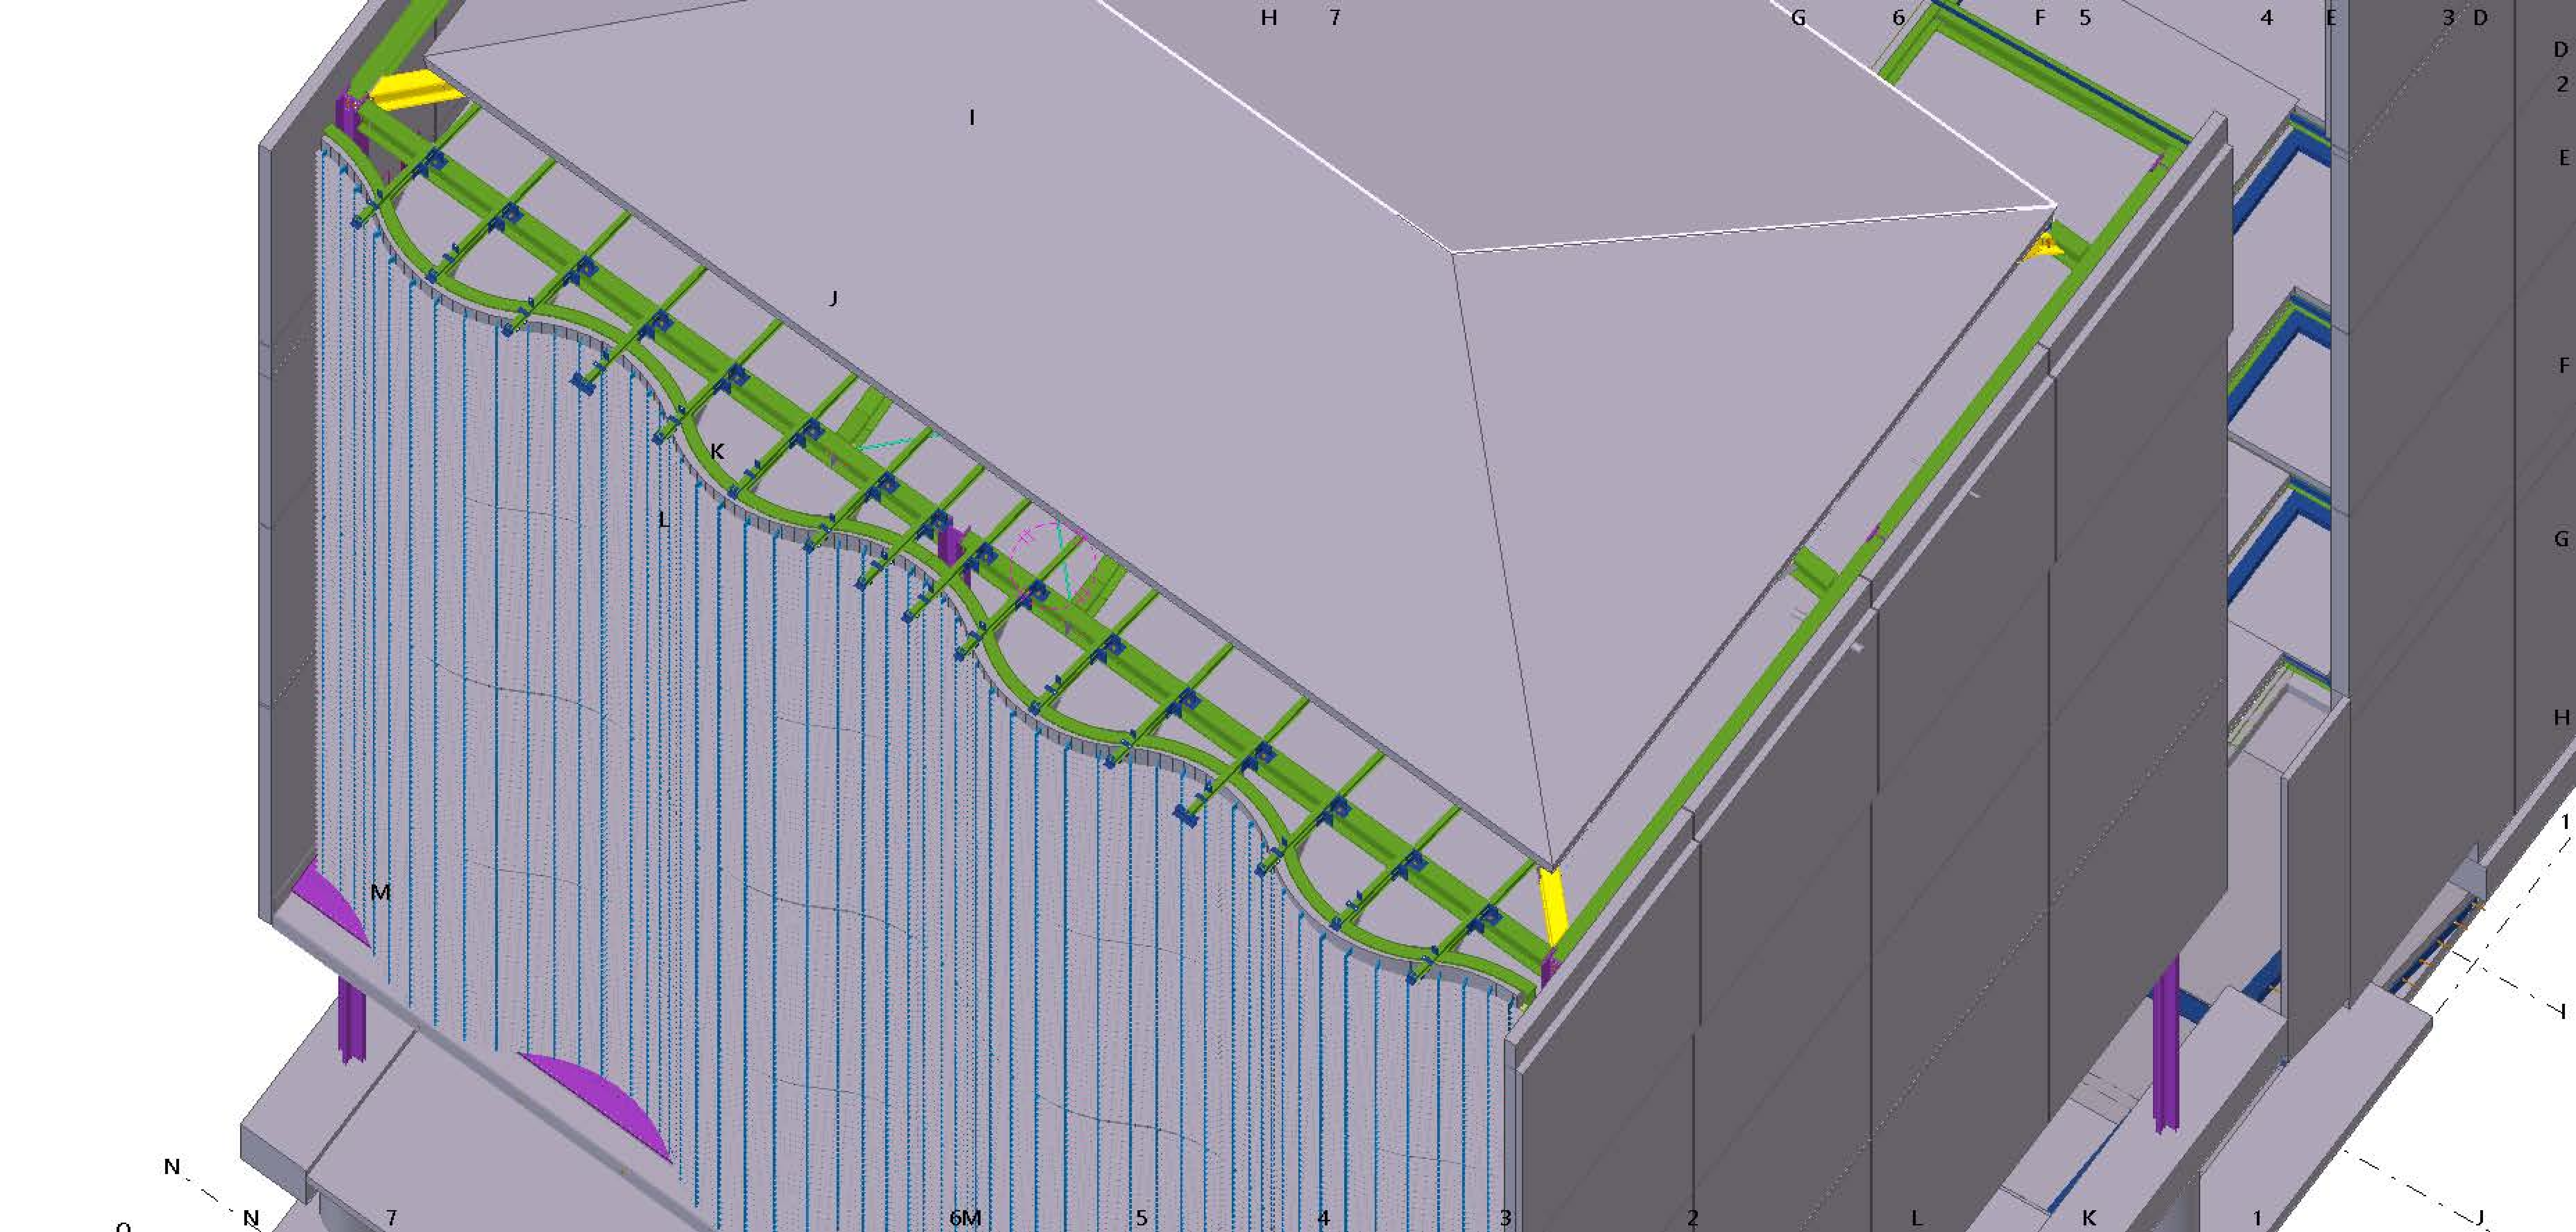
H
7
G
6
F
5
4
E
3
D
D
2
E
F
G
H
I
J
K
L
M
N
N
7
6M
5
4
3
2
L
K
1
J
1
I

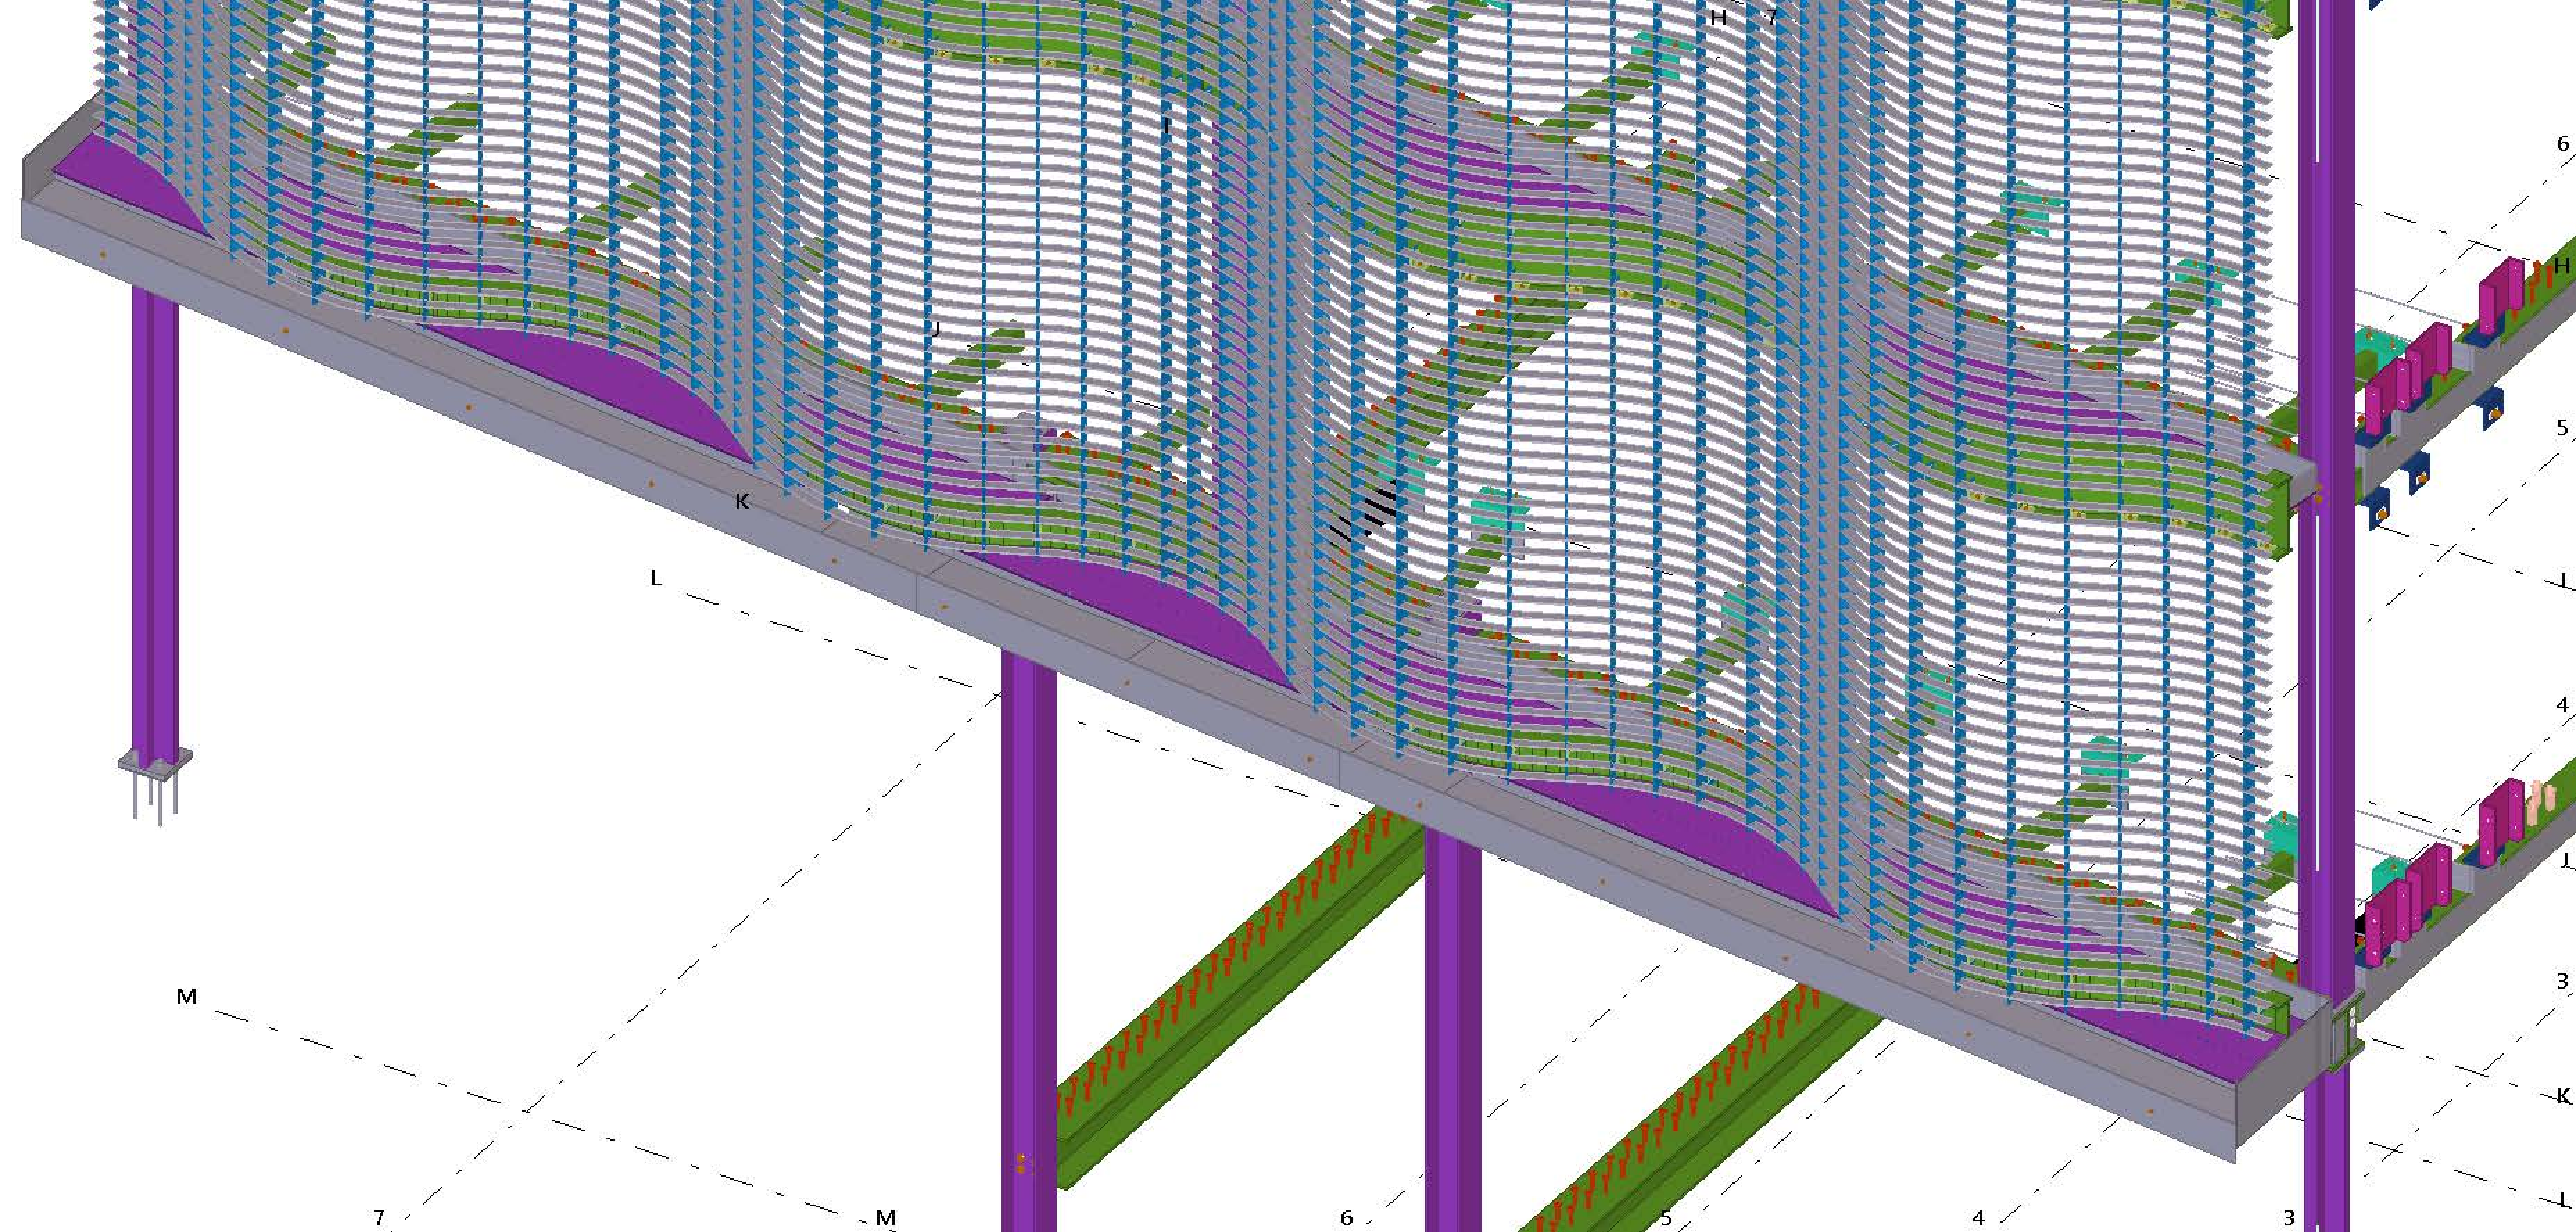
H
7
I
6
H
J
5
K
L
L
4
J
3
M
K
7
M
6
5
4
3
L

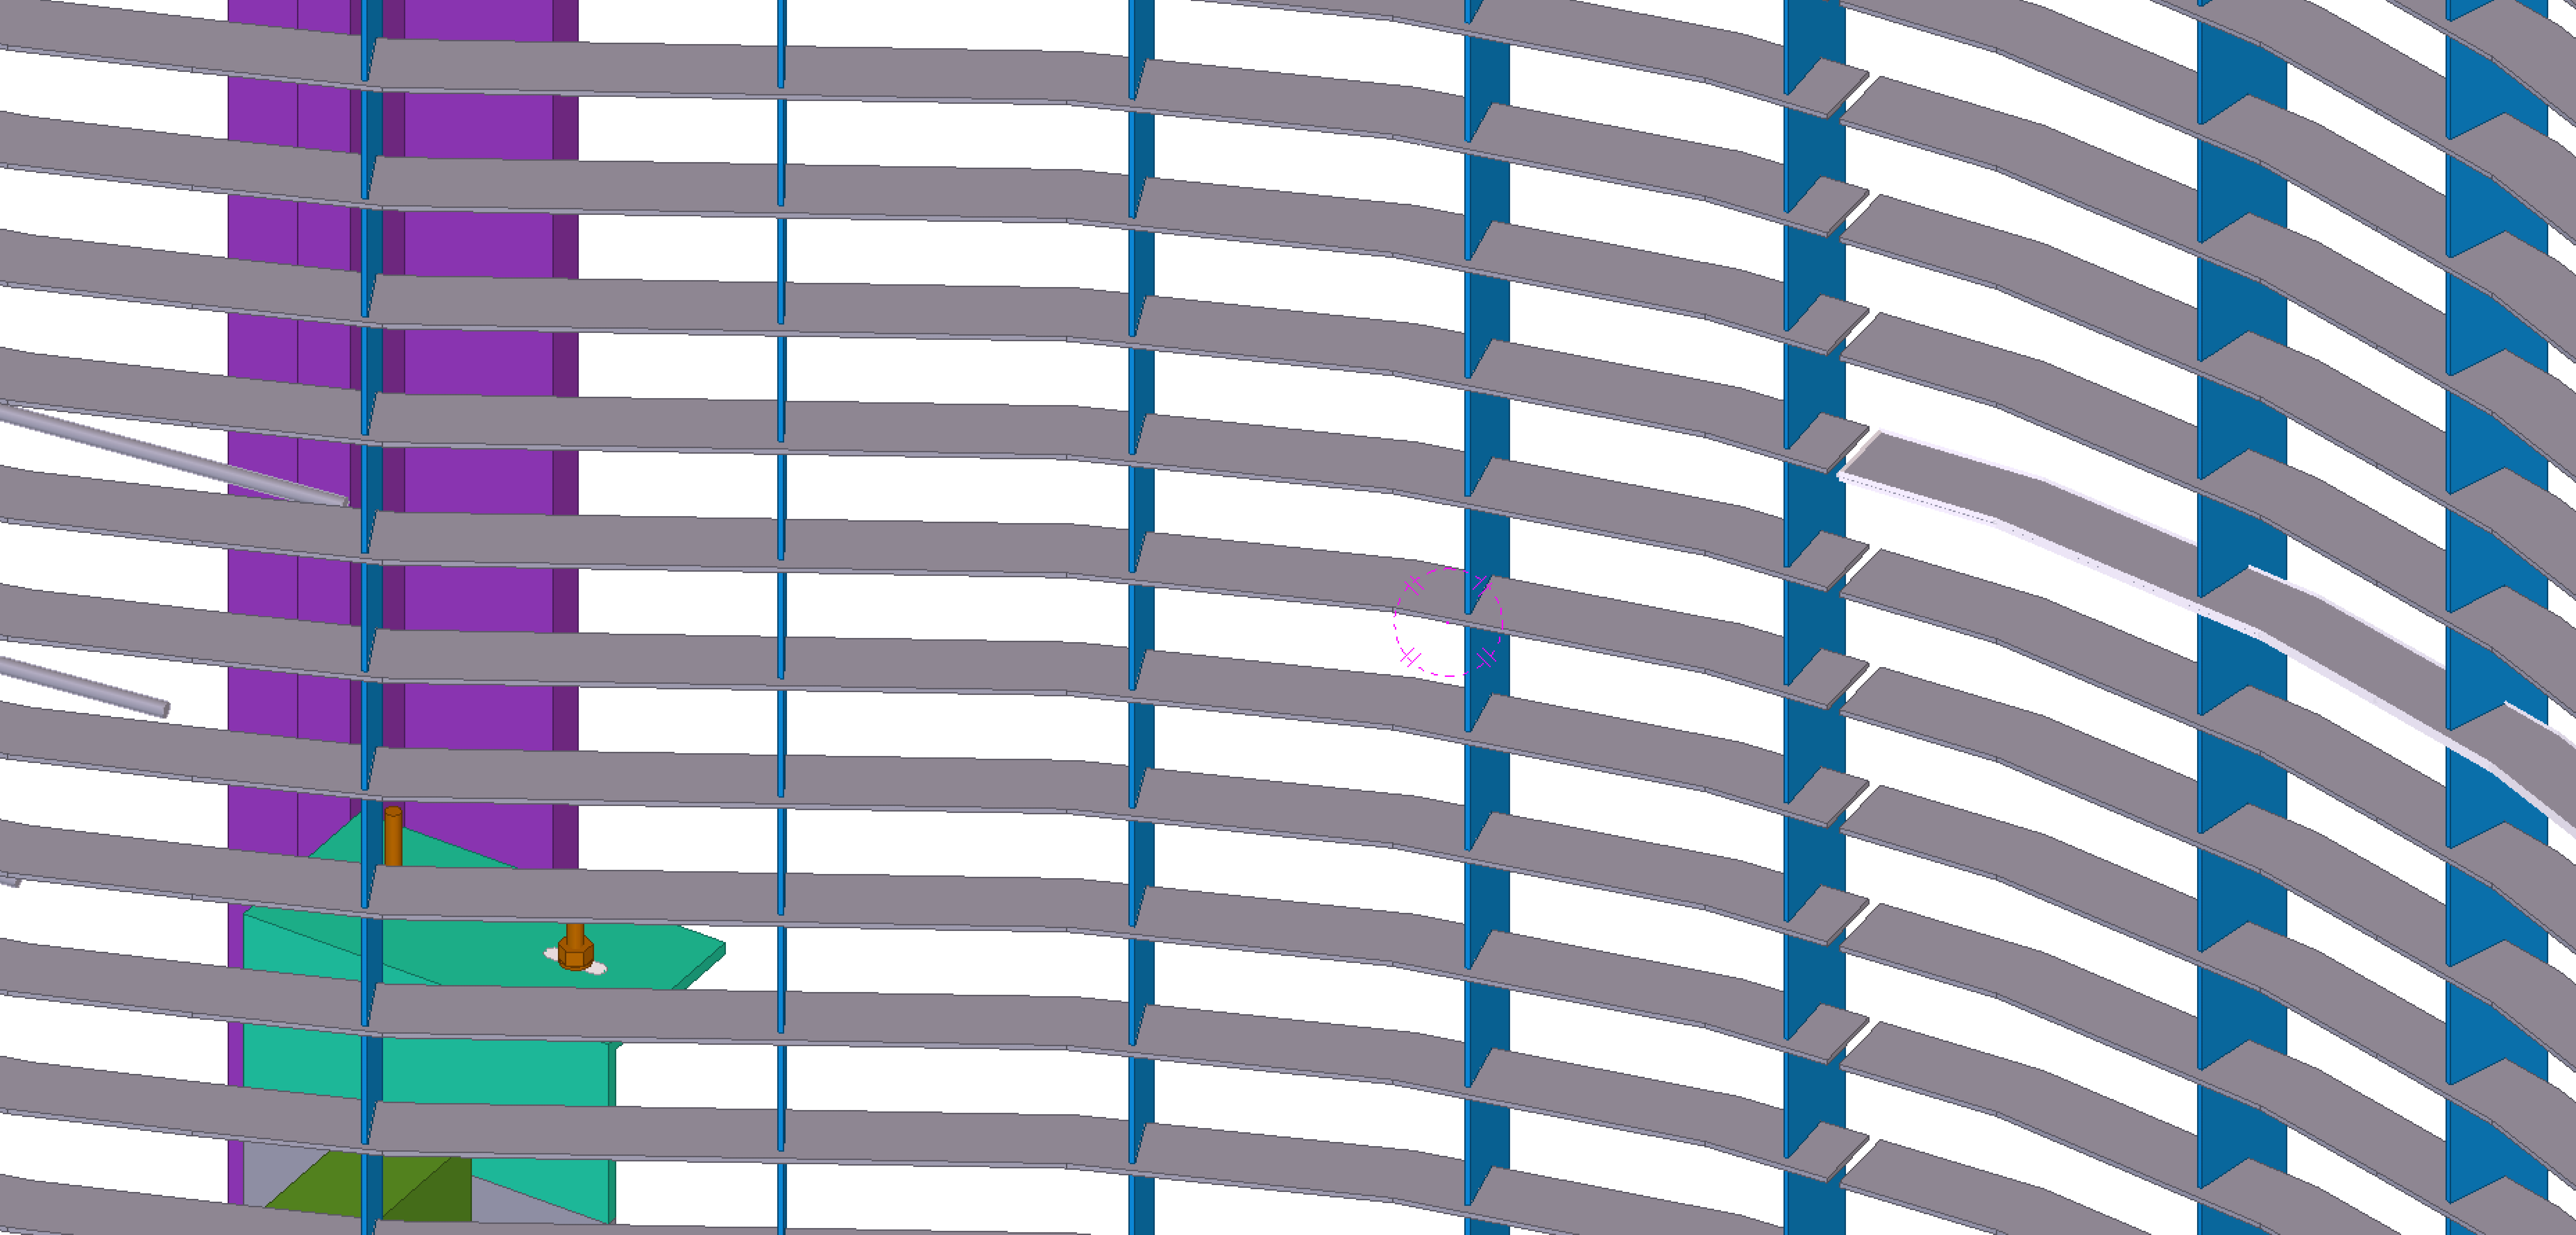

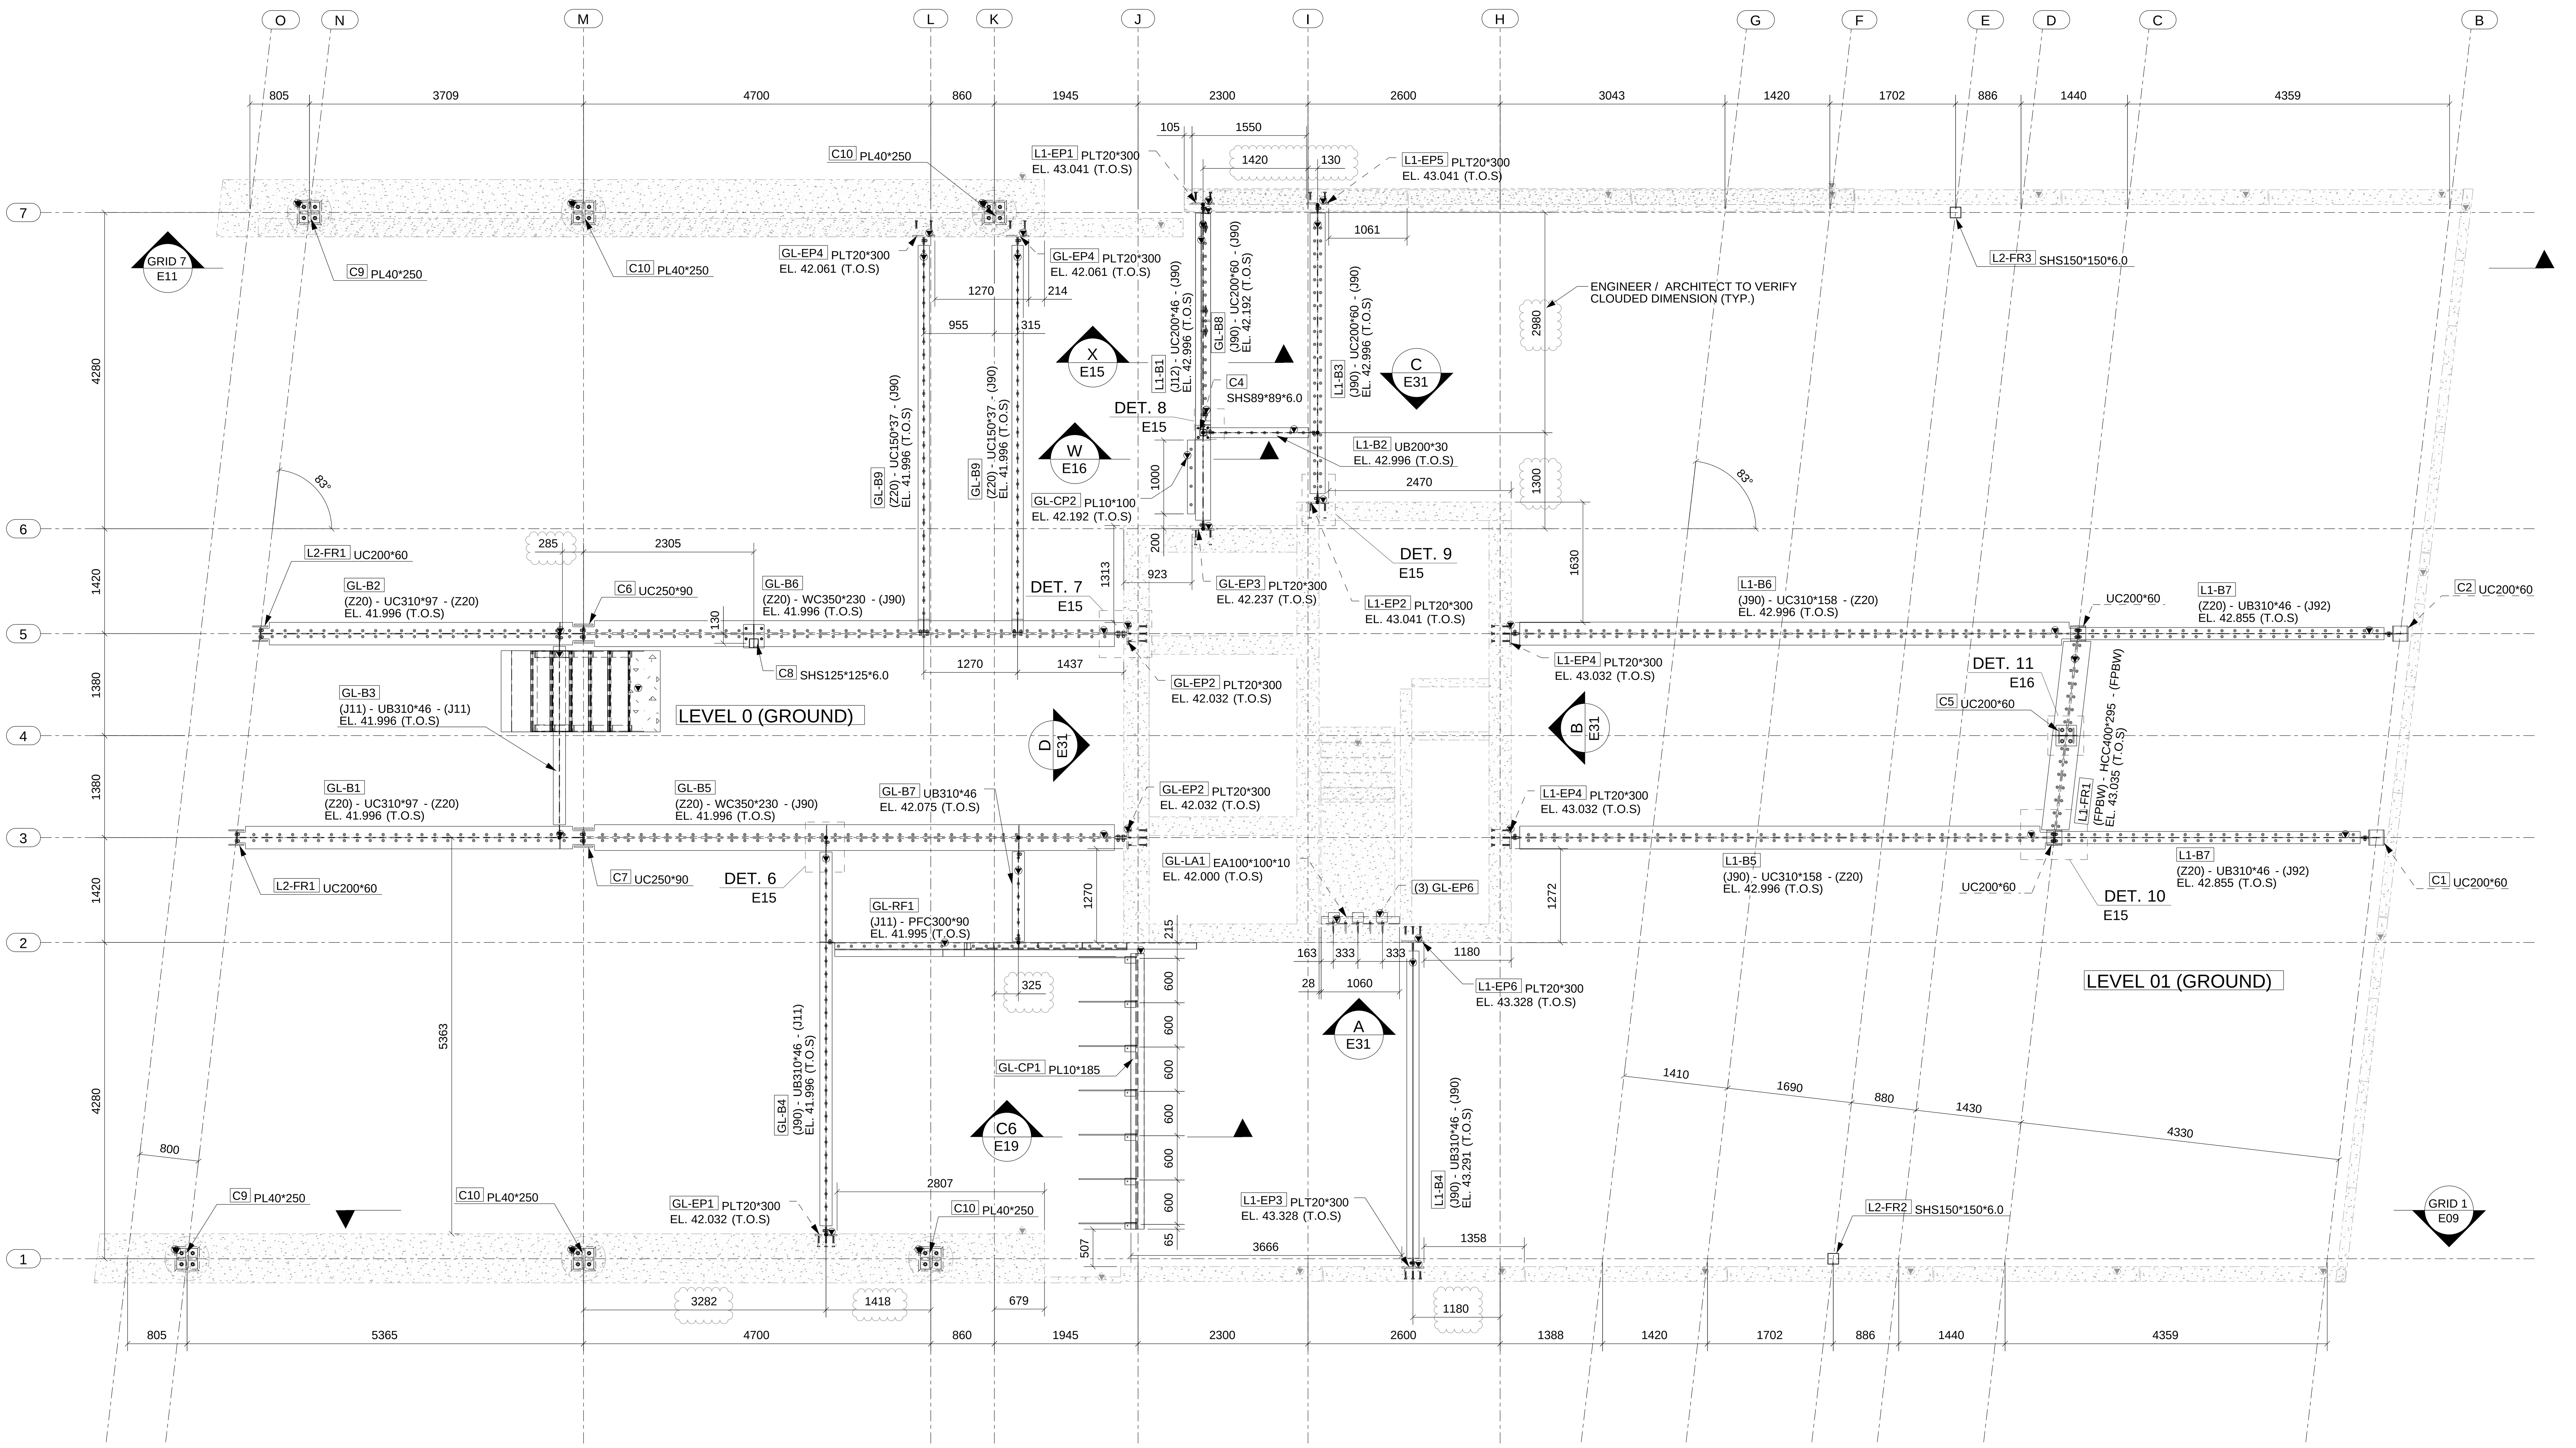

L00 & L01 - GENERAL ARRANGEMENT PLAN
1:50

LEGEND:

1). TYP. = TYPICAL
2). EL. = ELEVATION
3). ▼ = ORIENTATION MARK
4). T.O.S. = TOP OF STEEL

NOTE :-
ENGINEER / ARCHITECT TO VERIFY ALL CLOUDED ITEMS

FOR APPROVAL
NOT FOR CONSTRUCTION

Erection Notes

REV	NAME	DATE	DESCRIPTION
A	SS	13/12/19	ISSUED FOR APPROVAL

DRAWING TITLE: L00 & L01 - GENERAL ARRANGEMENT PLAN		ISSUE DATE: 13.12.2019	APPROVAL SENT: 13.12.2019
CONTRACT:		CHECKED DATE: 13.12.2019	APPROVAL DATE: 13.12.2019
MODELLED BY:	CREATED: 12.11.2019	CHECKED BY: NJ	APPROVED BY:
SCALE: 1:50	PROJECT No.	DRAWING No. E03	REV. A

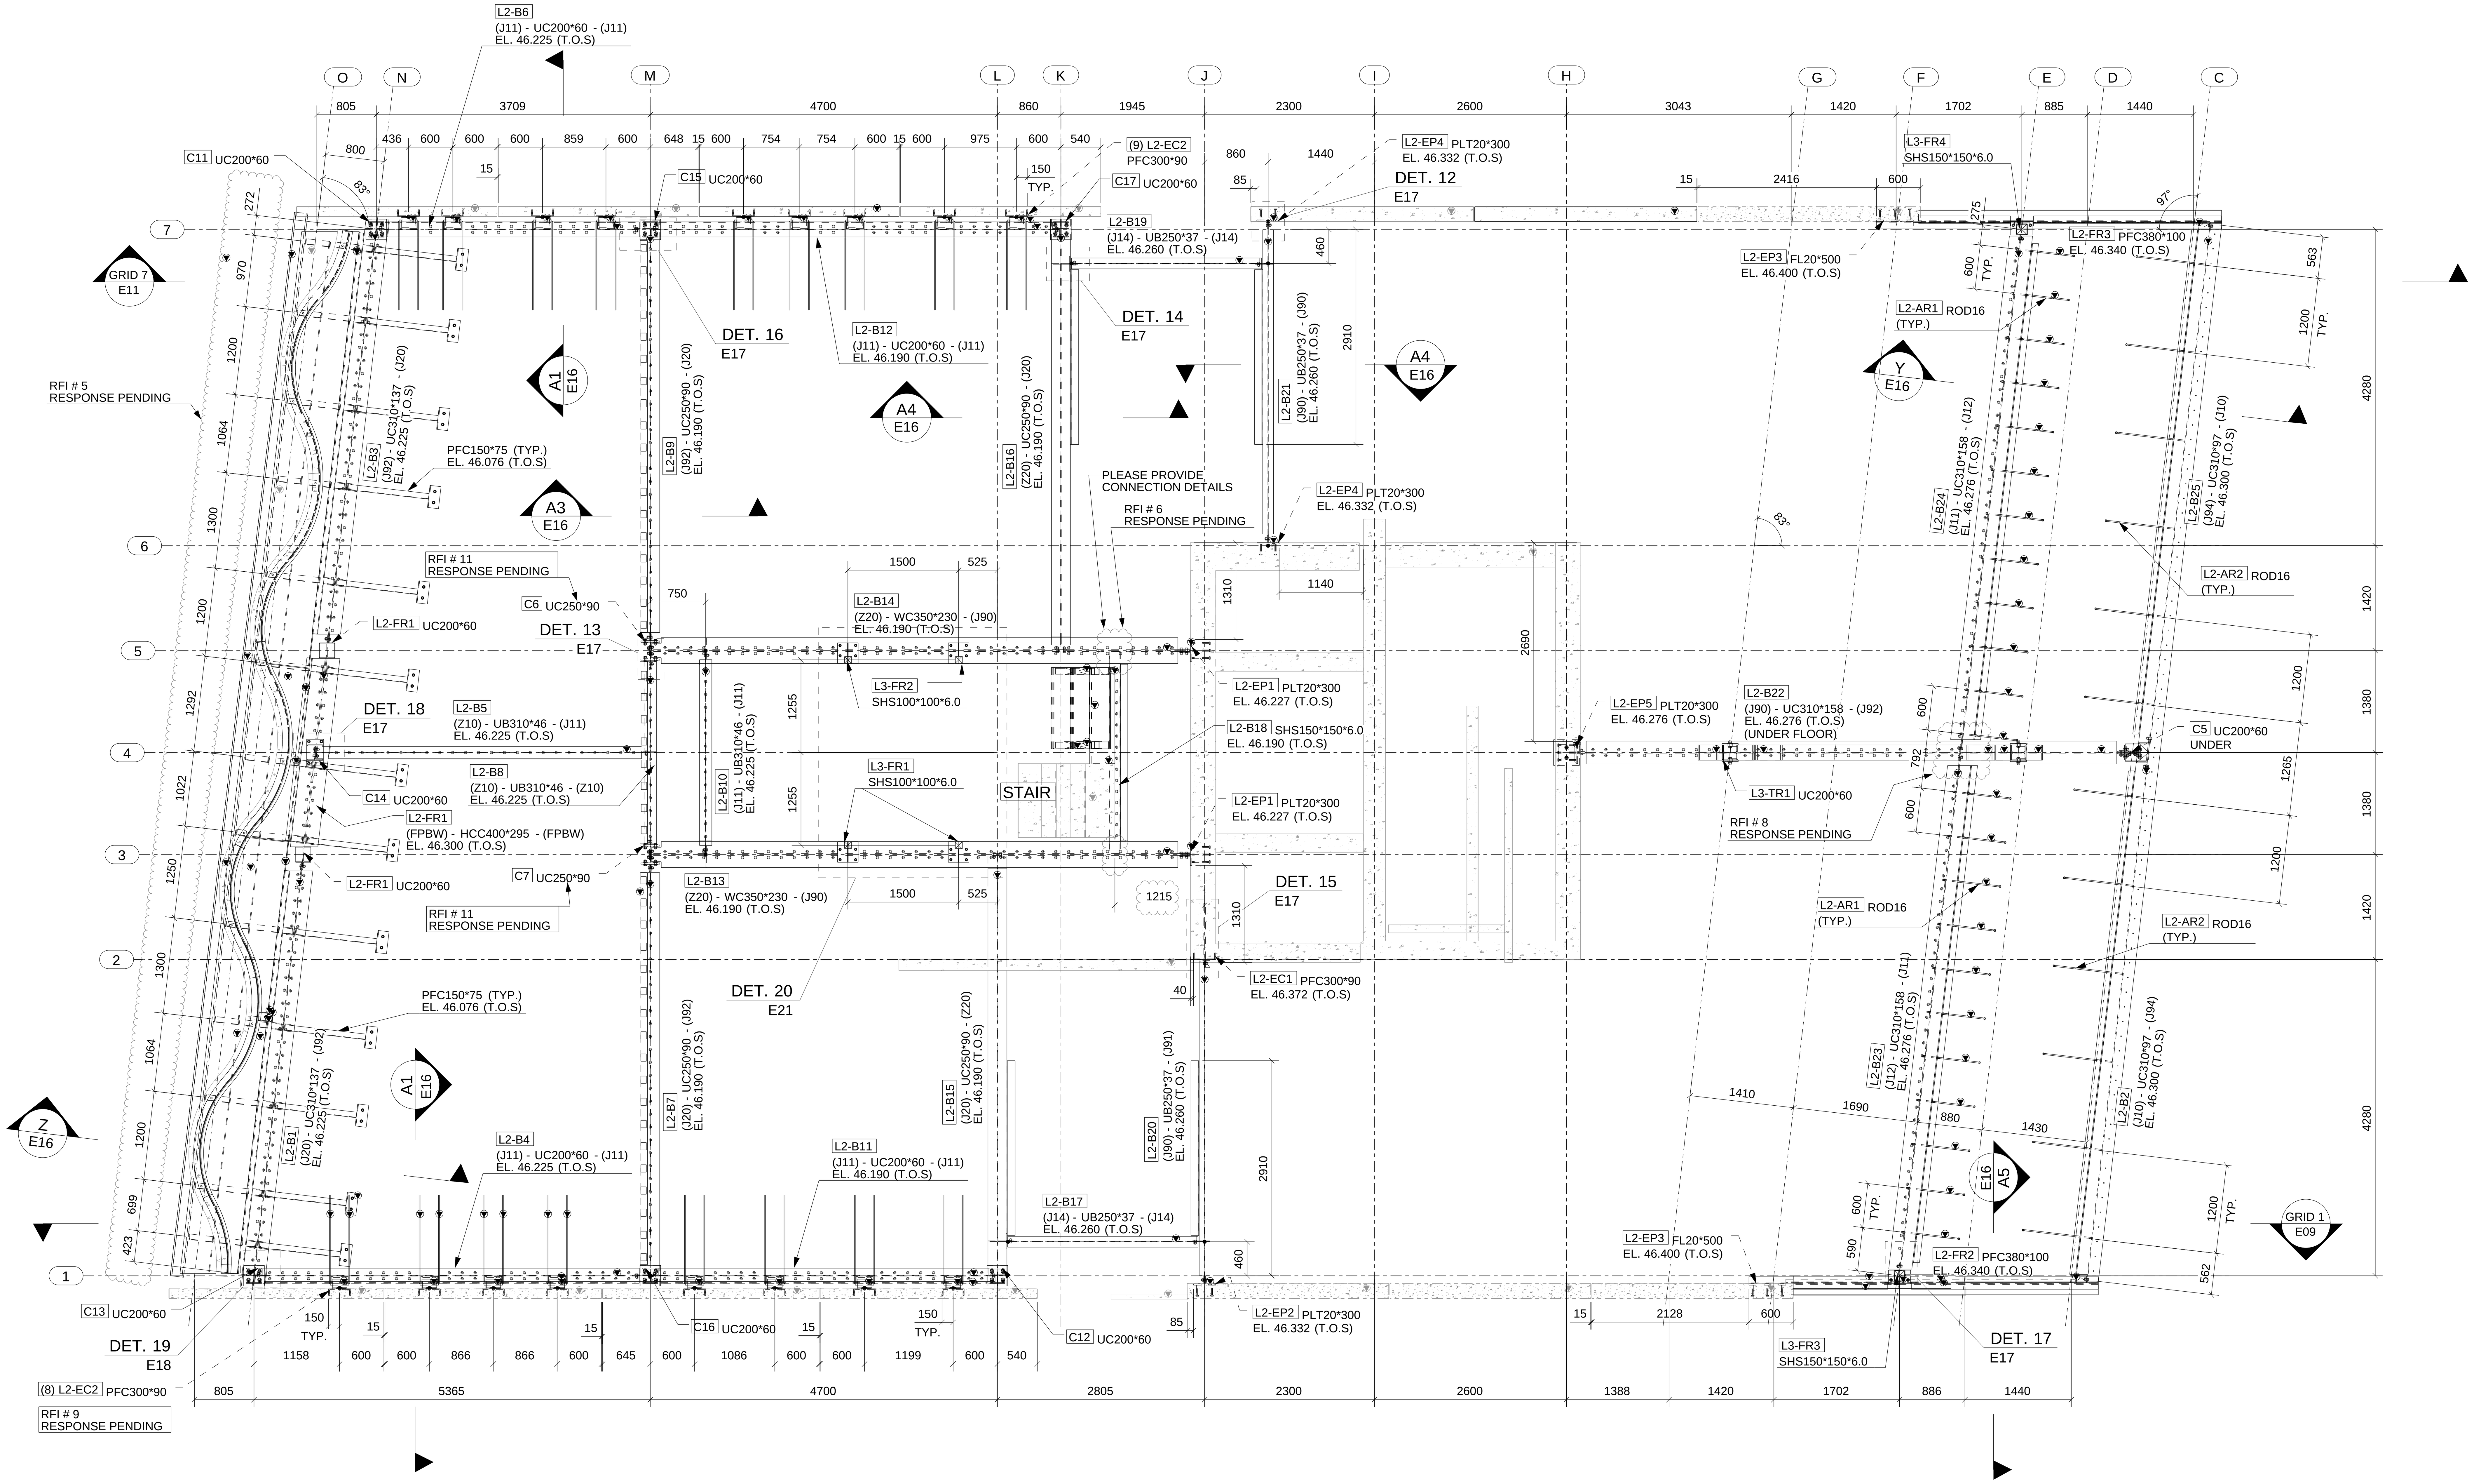

SECOND FLOOR - GENERAL ARRANGEMENT PLAN
1:50

LEGEND:

1). TYP. = TYPICAL
2). EL. = ELEVATION
3). = ORIENTATION MARK
4). T.O.S. = TOP OF STEEL

NOTE :-
ENGINEER / ARCHITECT TO
VERIFY ALL CLOUDED ITEMS

FOR APPROVAL
NOT FOR CONSTRUCTION

Erection Notes

REV	NAME	DATE	DESCRIPTION
A	SS	13/12/19	ISSUED FOR APPROVAL

DRAWING TITLE: SECOND FLOOR - GENERAL ARRANGEMENT PLAN		ISSUE DATE: 13.12.2019	APPROVAL SENT: 13.12.2019
CONTRACT:		CHECKED DATE: 13.12.2019	APPROVAL DATE: 13.12.2019
MODELLED BY:	CREATED: 12.11.2019	CHECKED BY: NJ	APPROVED BY:
SCALE: 1:50	PROJECT No.	DRAWING No. E04	REV. A

ROOF FRAMING PLAN

Scale 1:40

LEGEND:

1). TYP. = TYPICAL
2). EL. = ELEVATION
3). ▼ = ORIENTATION MARK
4). T.O.S. = TOP OF STEEL

FOR APPROVAL
NOT FOR CONSTRUCTION

NOTE :-
ENGINEER / ARCHITECT TO VERIFY ALL CLOUDED ITEMS

Erection Notes

REV	NAME	DATE	DESCRIPTION
A	SS	13/12/19	ISSUED FOR APPROVAL

DRAWING TITLE: ROOF FRAMING PLAN		ISSUE DATE: 13.12.2019	APPROVAL SENT: 13.12.2019
CONTRACT:		CHECKED DATE: 13.12.2019	APPROVAL DATE: 13.12.2019
MODELLED BY:	CREATED: 20.11.2019	CHECKED BY: NJ	APPROVED BY:
SCALE: 1:40	PROJECT No.	DRAWING No. E08	REV. A

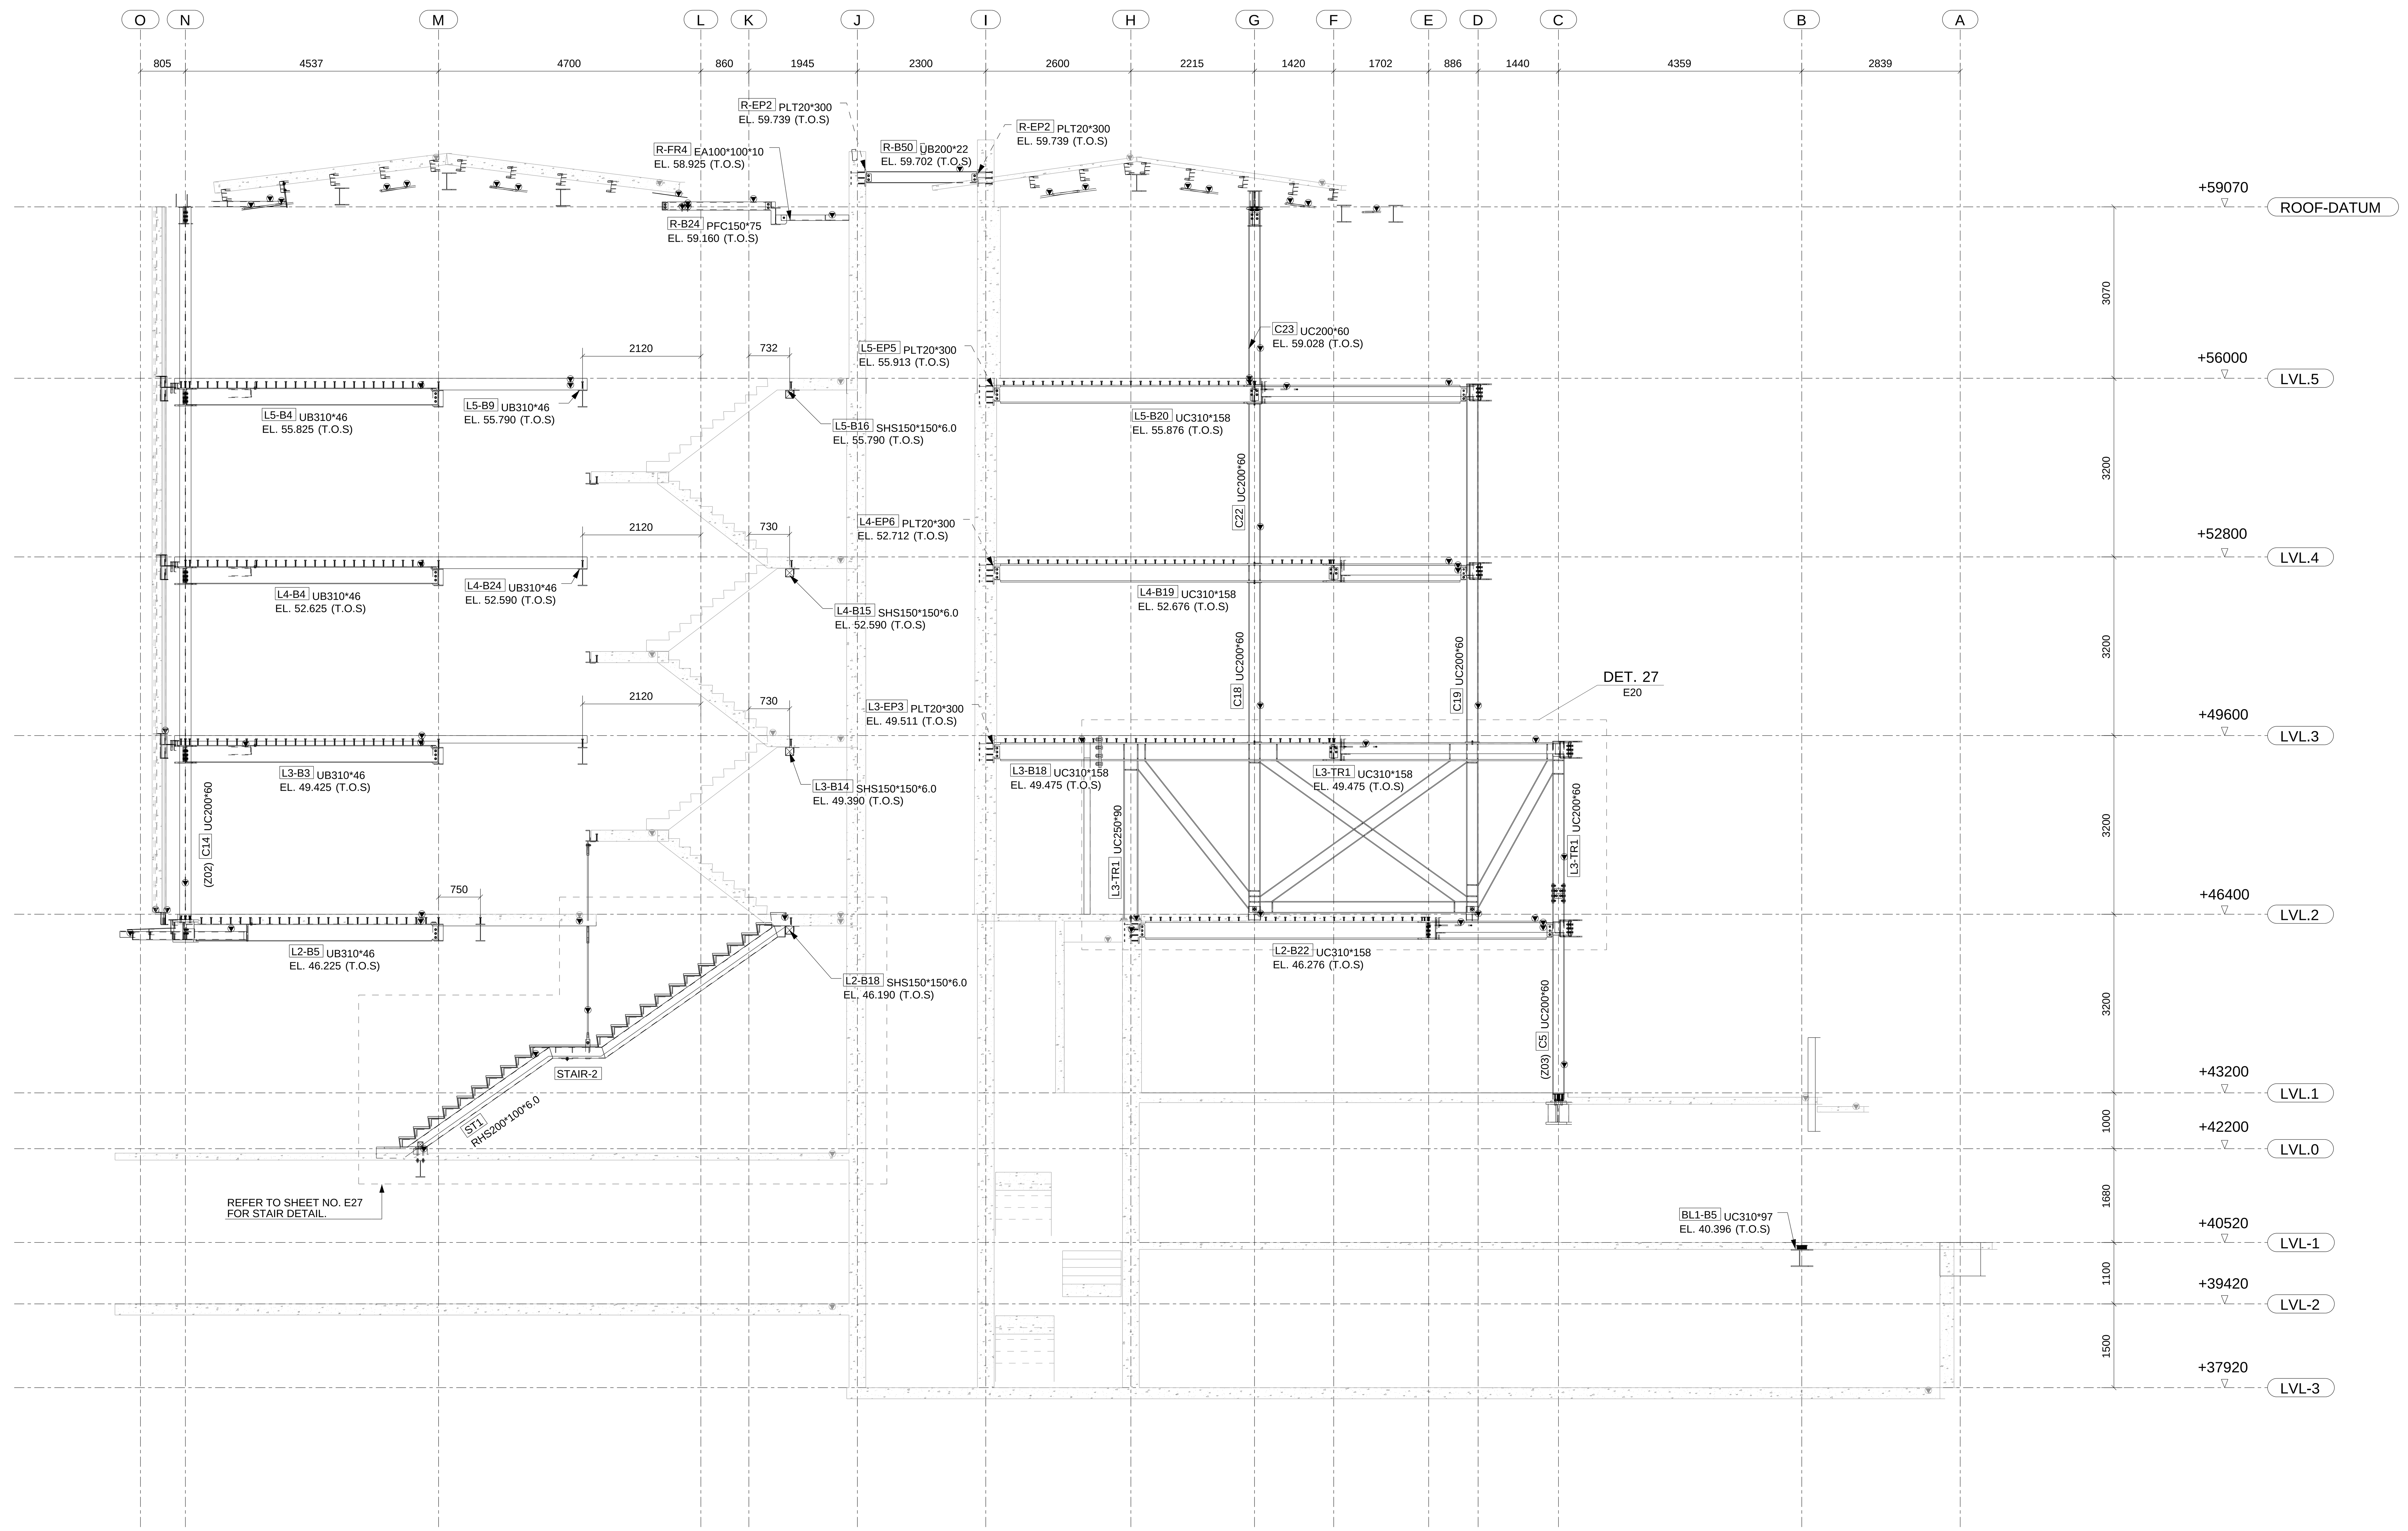

FRAMING ELEVATIONS - GRID 4
Scale 1:60

LEGEND:

1). TYP. = TYPICAL
2). EL. = ELEVATION
3). = ORIENTATION MARK
4). T.O.S. = TOP OF STEEL

FOR APPROVAL
NOT FOR CONSTRUCTION

Erection Notes

REV	NAME	DATE	DESCRIPTION
A	SS	13/12/19	ISSUED FOR APPROVAL

DRAWING TITLE: FRAMING ELEVATIONS - GRID 4		ISSUE DATE: 13.12.2019	APPROVAL SENT: 13.12.2019
CONTRACT:		CHECKED DATE: 13.12.2019	APPROVAL DATE: 13.12.2019
MODELLED BY:	CREATED: 19.11.2019	CHECKED BY: NJ	APPROVED BY:
SCALE: 1:30	PROJECT No.	DRAWING No. E10	REV. A

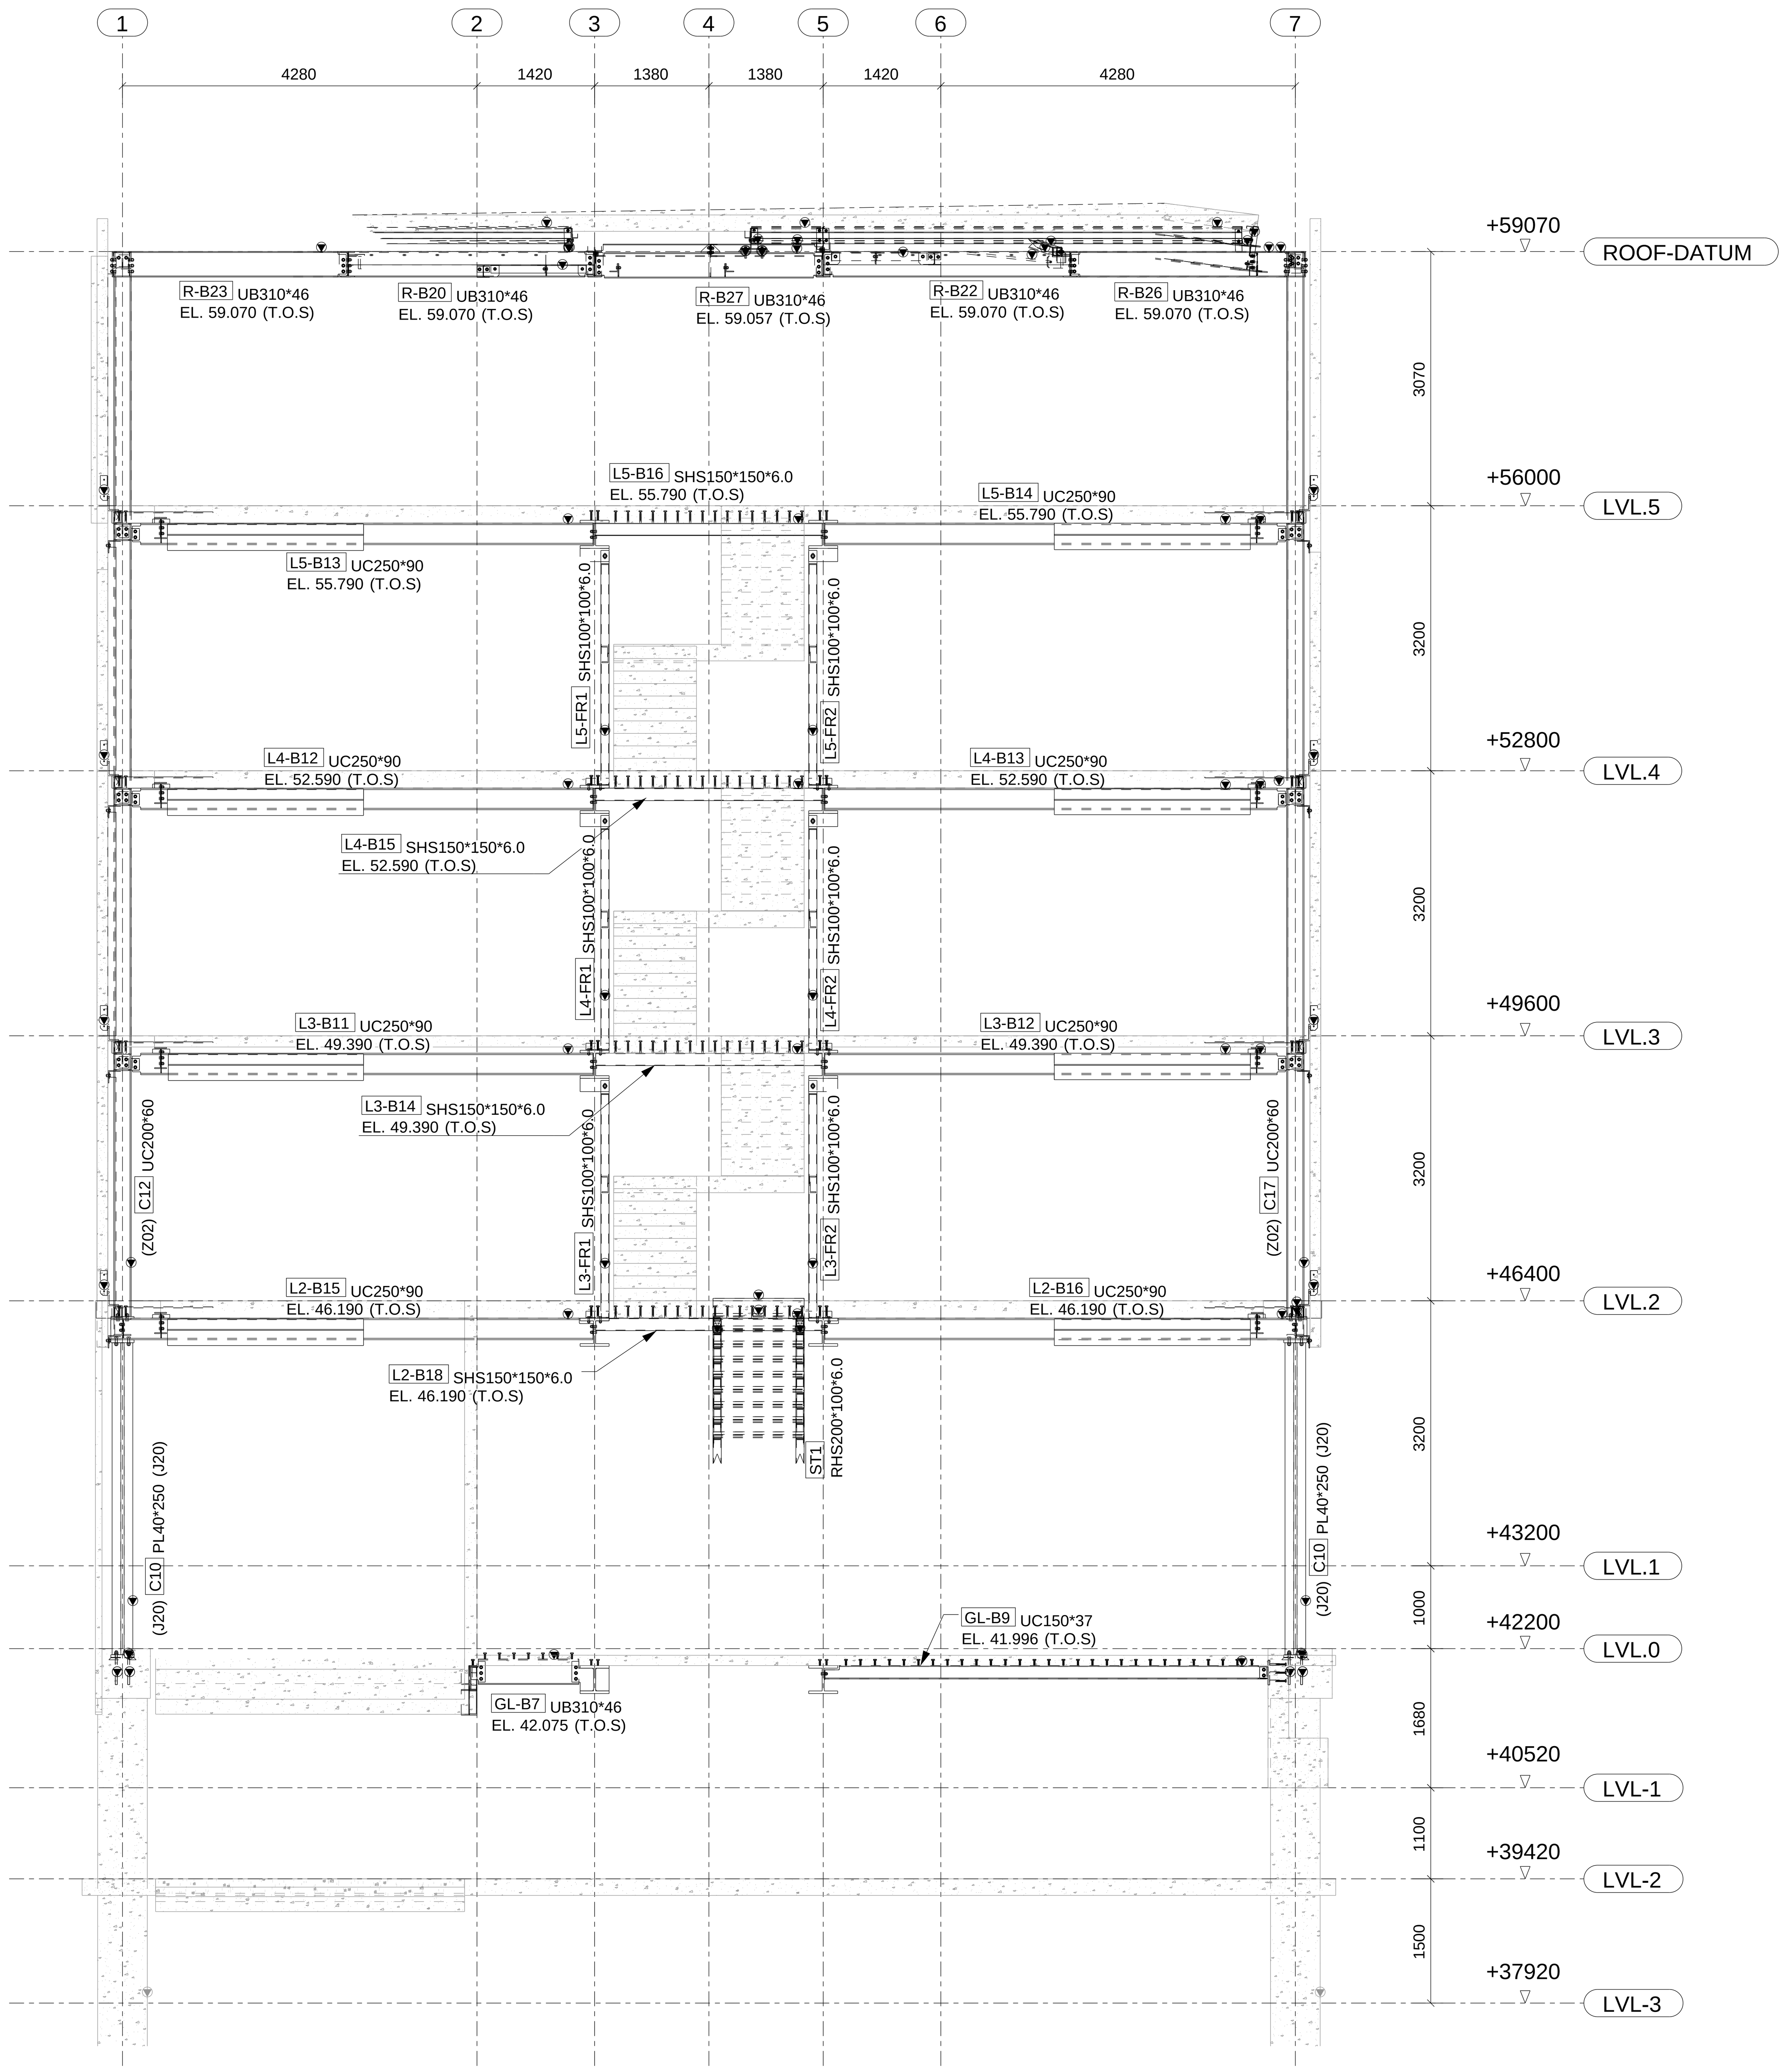

FRAMING ELEVATION - GRID L& K

Scale 1:60

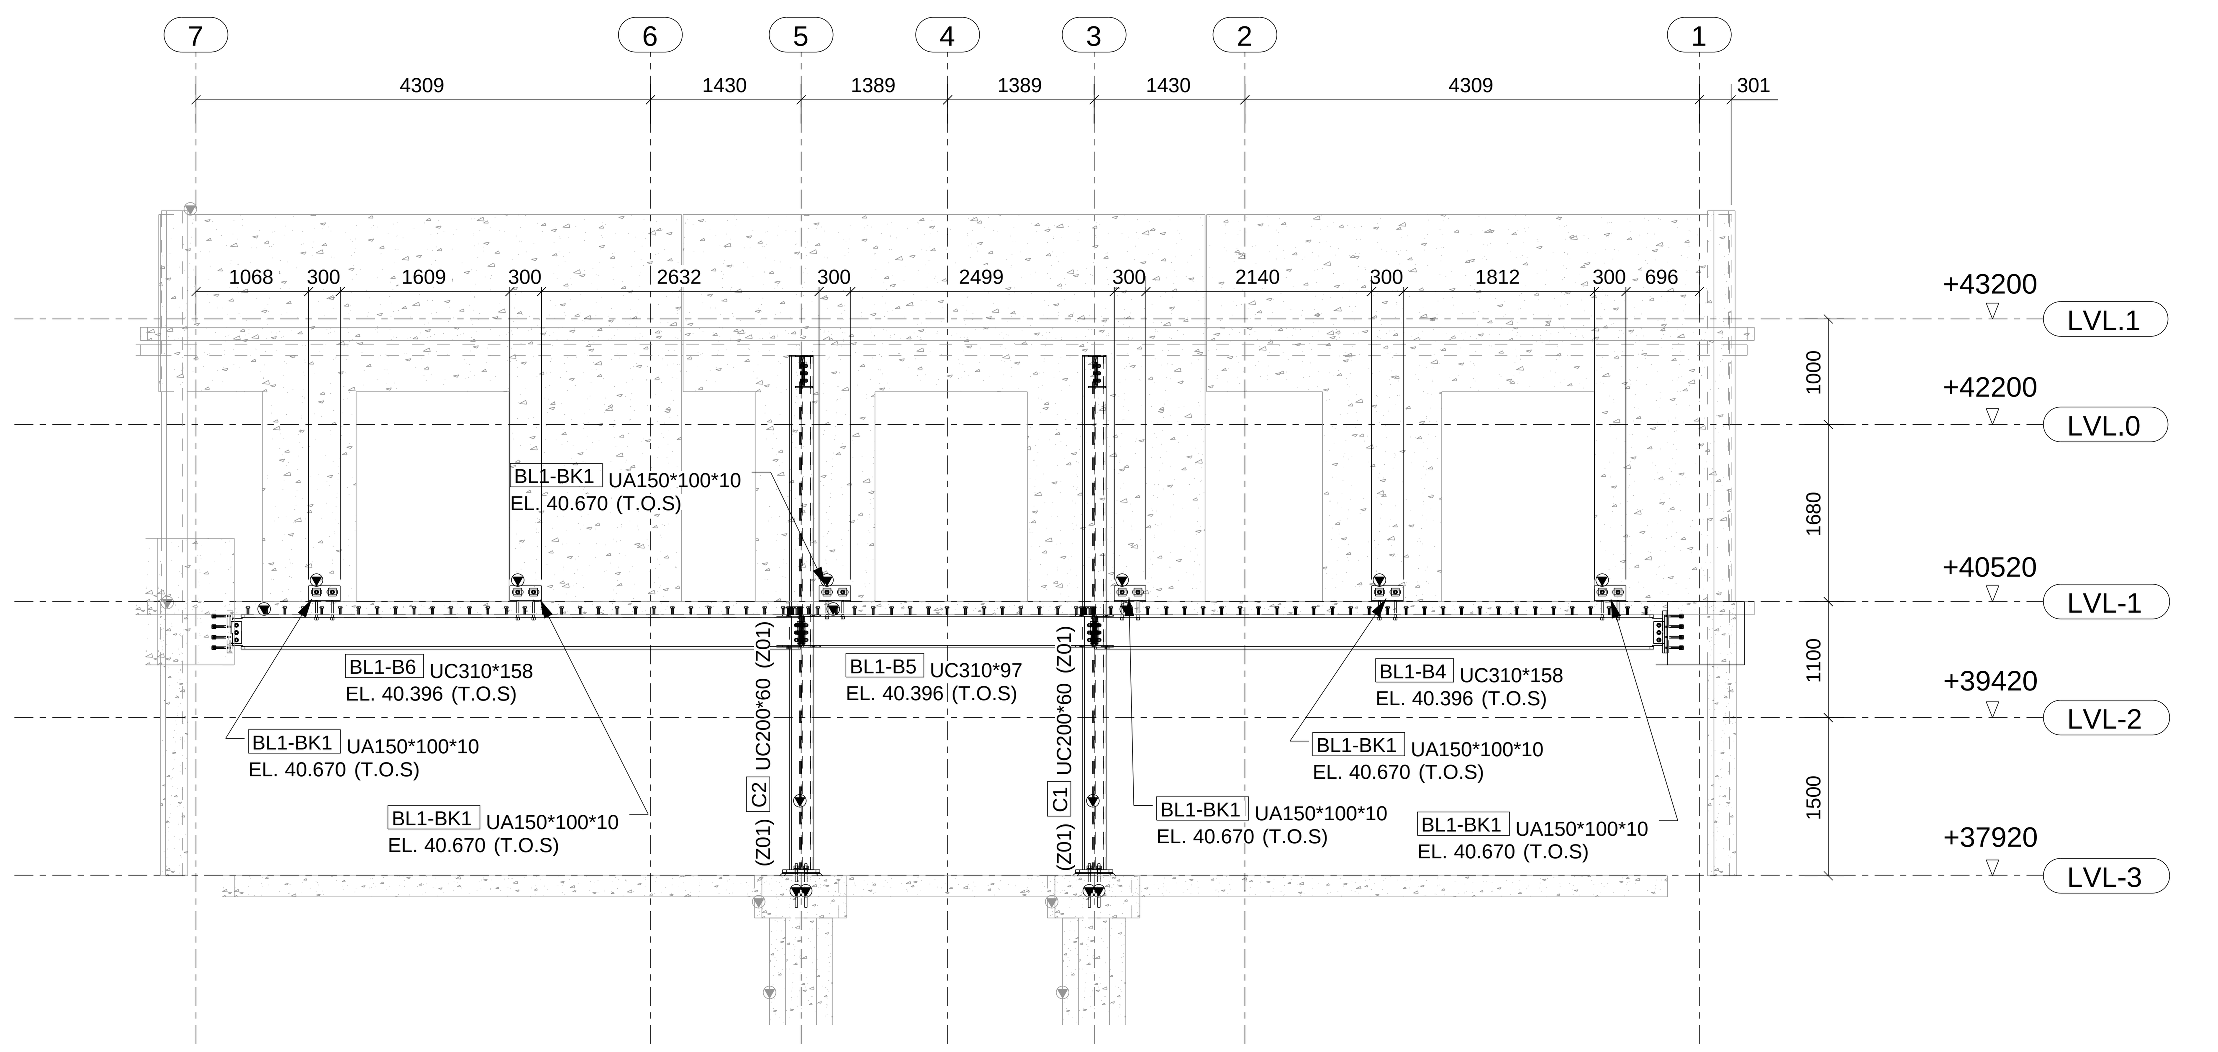

FRAMING ELEVATION - GRID B

Scale 1:60

LEGEND:

1). TYP. = TYPICAL
2). EL. = ELEVATION
3). ▼ = ORIENTATION MARK
4). T.O.S. = TOP OF STEEL

FOR APPROVAL
NOT FOR CONSTRUCTION

Erection Notes

REV	NAME	DATE	DESCRIPTION
A	SS	13/12/19	ISSUED FOR APPROVAL

DRAWING TITLE: FRAMING ELEVATIONS - GRID L/K & B	ISSUE DATE: 13.12.2019	APPROVAL SENT: 13.12.2019
CONTRACT:	CHECKED DATE: 13.12.2019	APPROVAL DATE: 13.12.2019
MODELLED BY: CREATED: 19.11.2019	CHECKED BY: NJ	APPROVED BY:
SCALE: 1:50	PROJECT No. DRAWING No. E13	REV. A

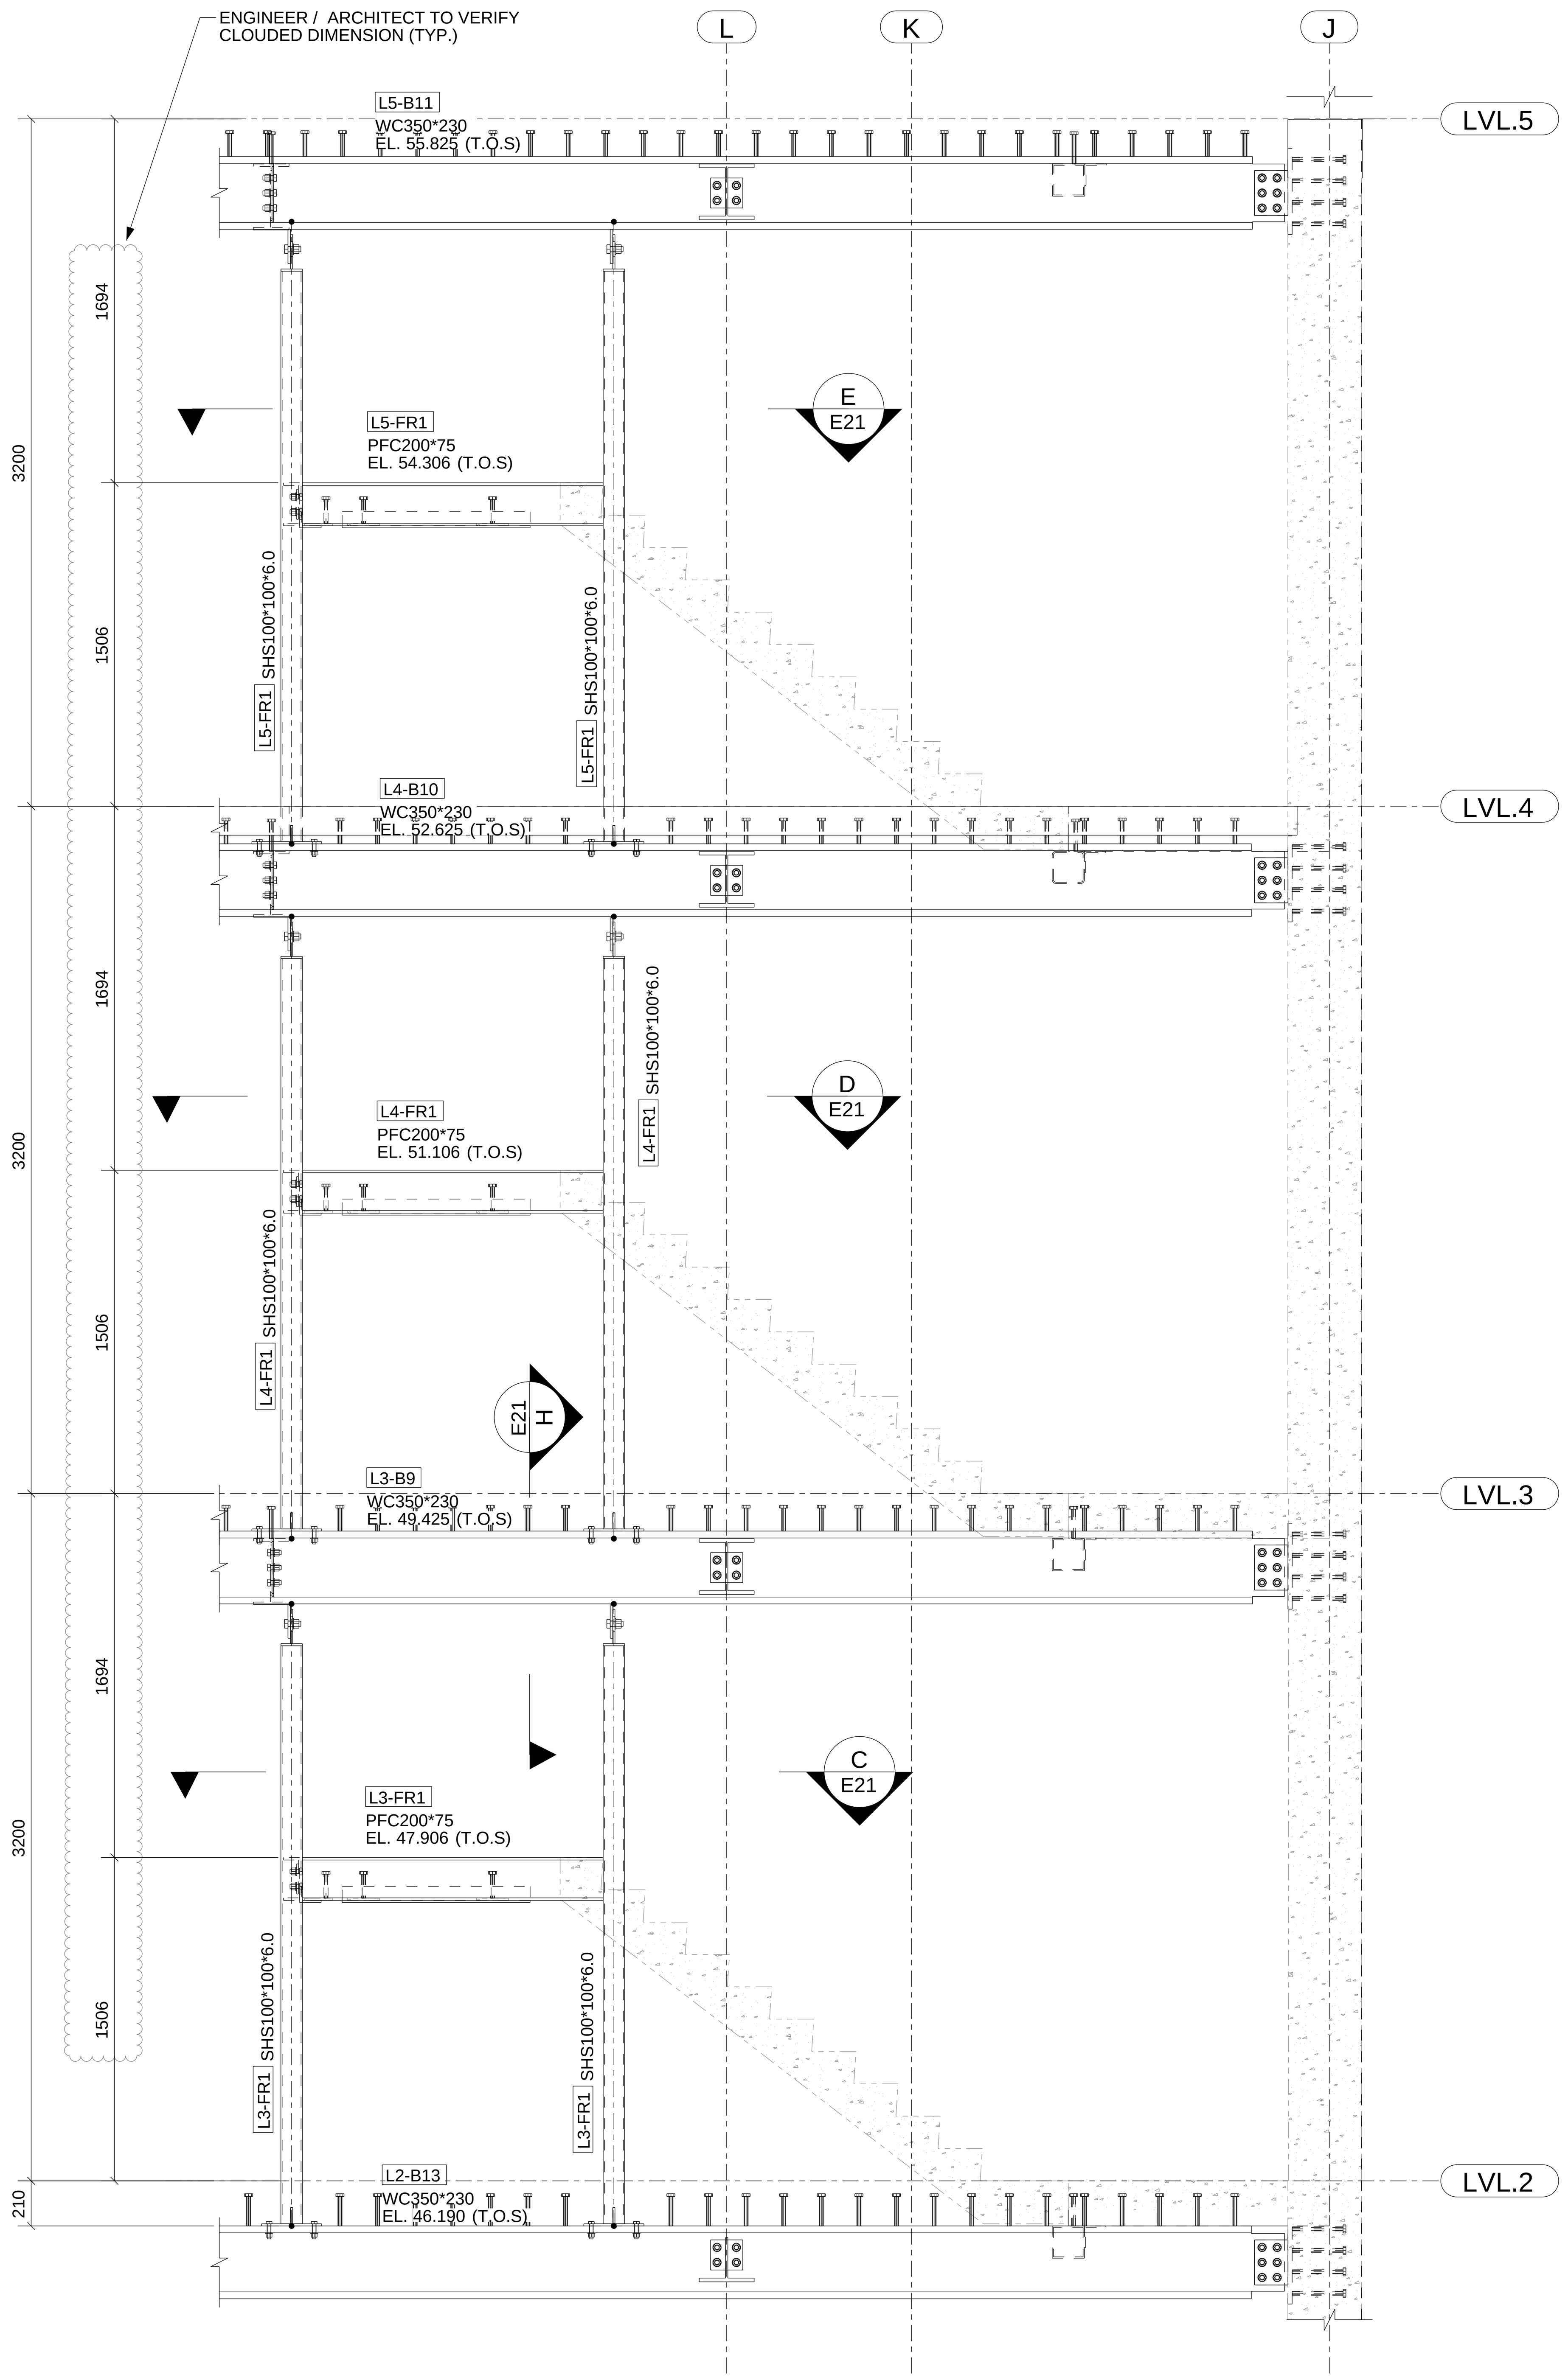

A
E21
SECTION
1:25

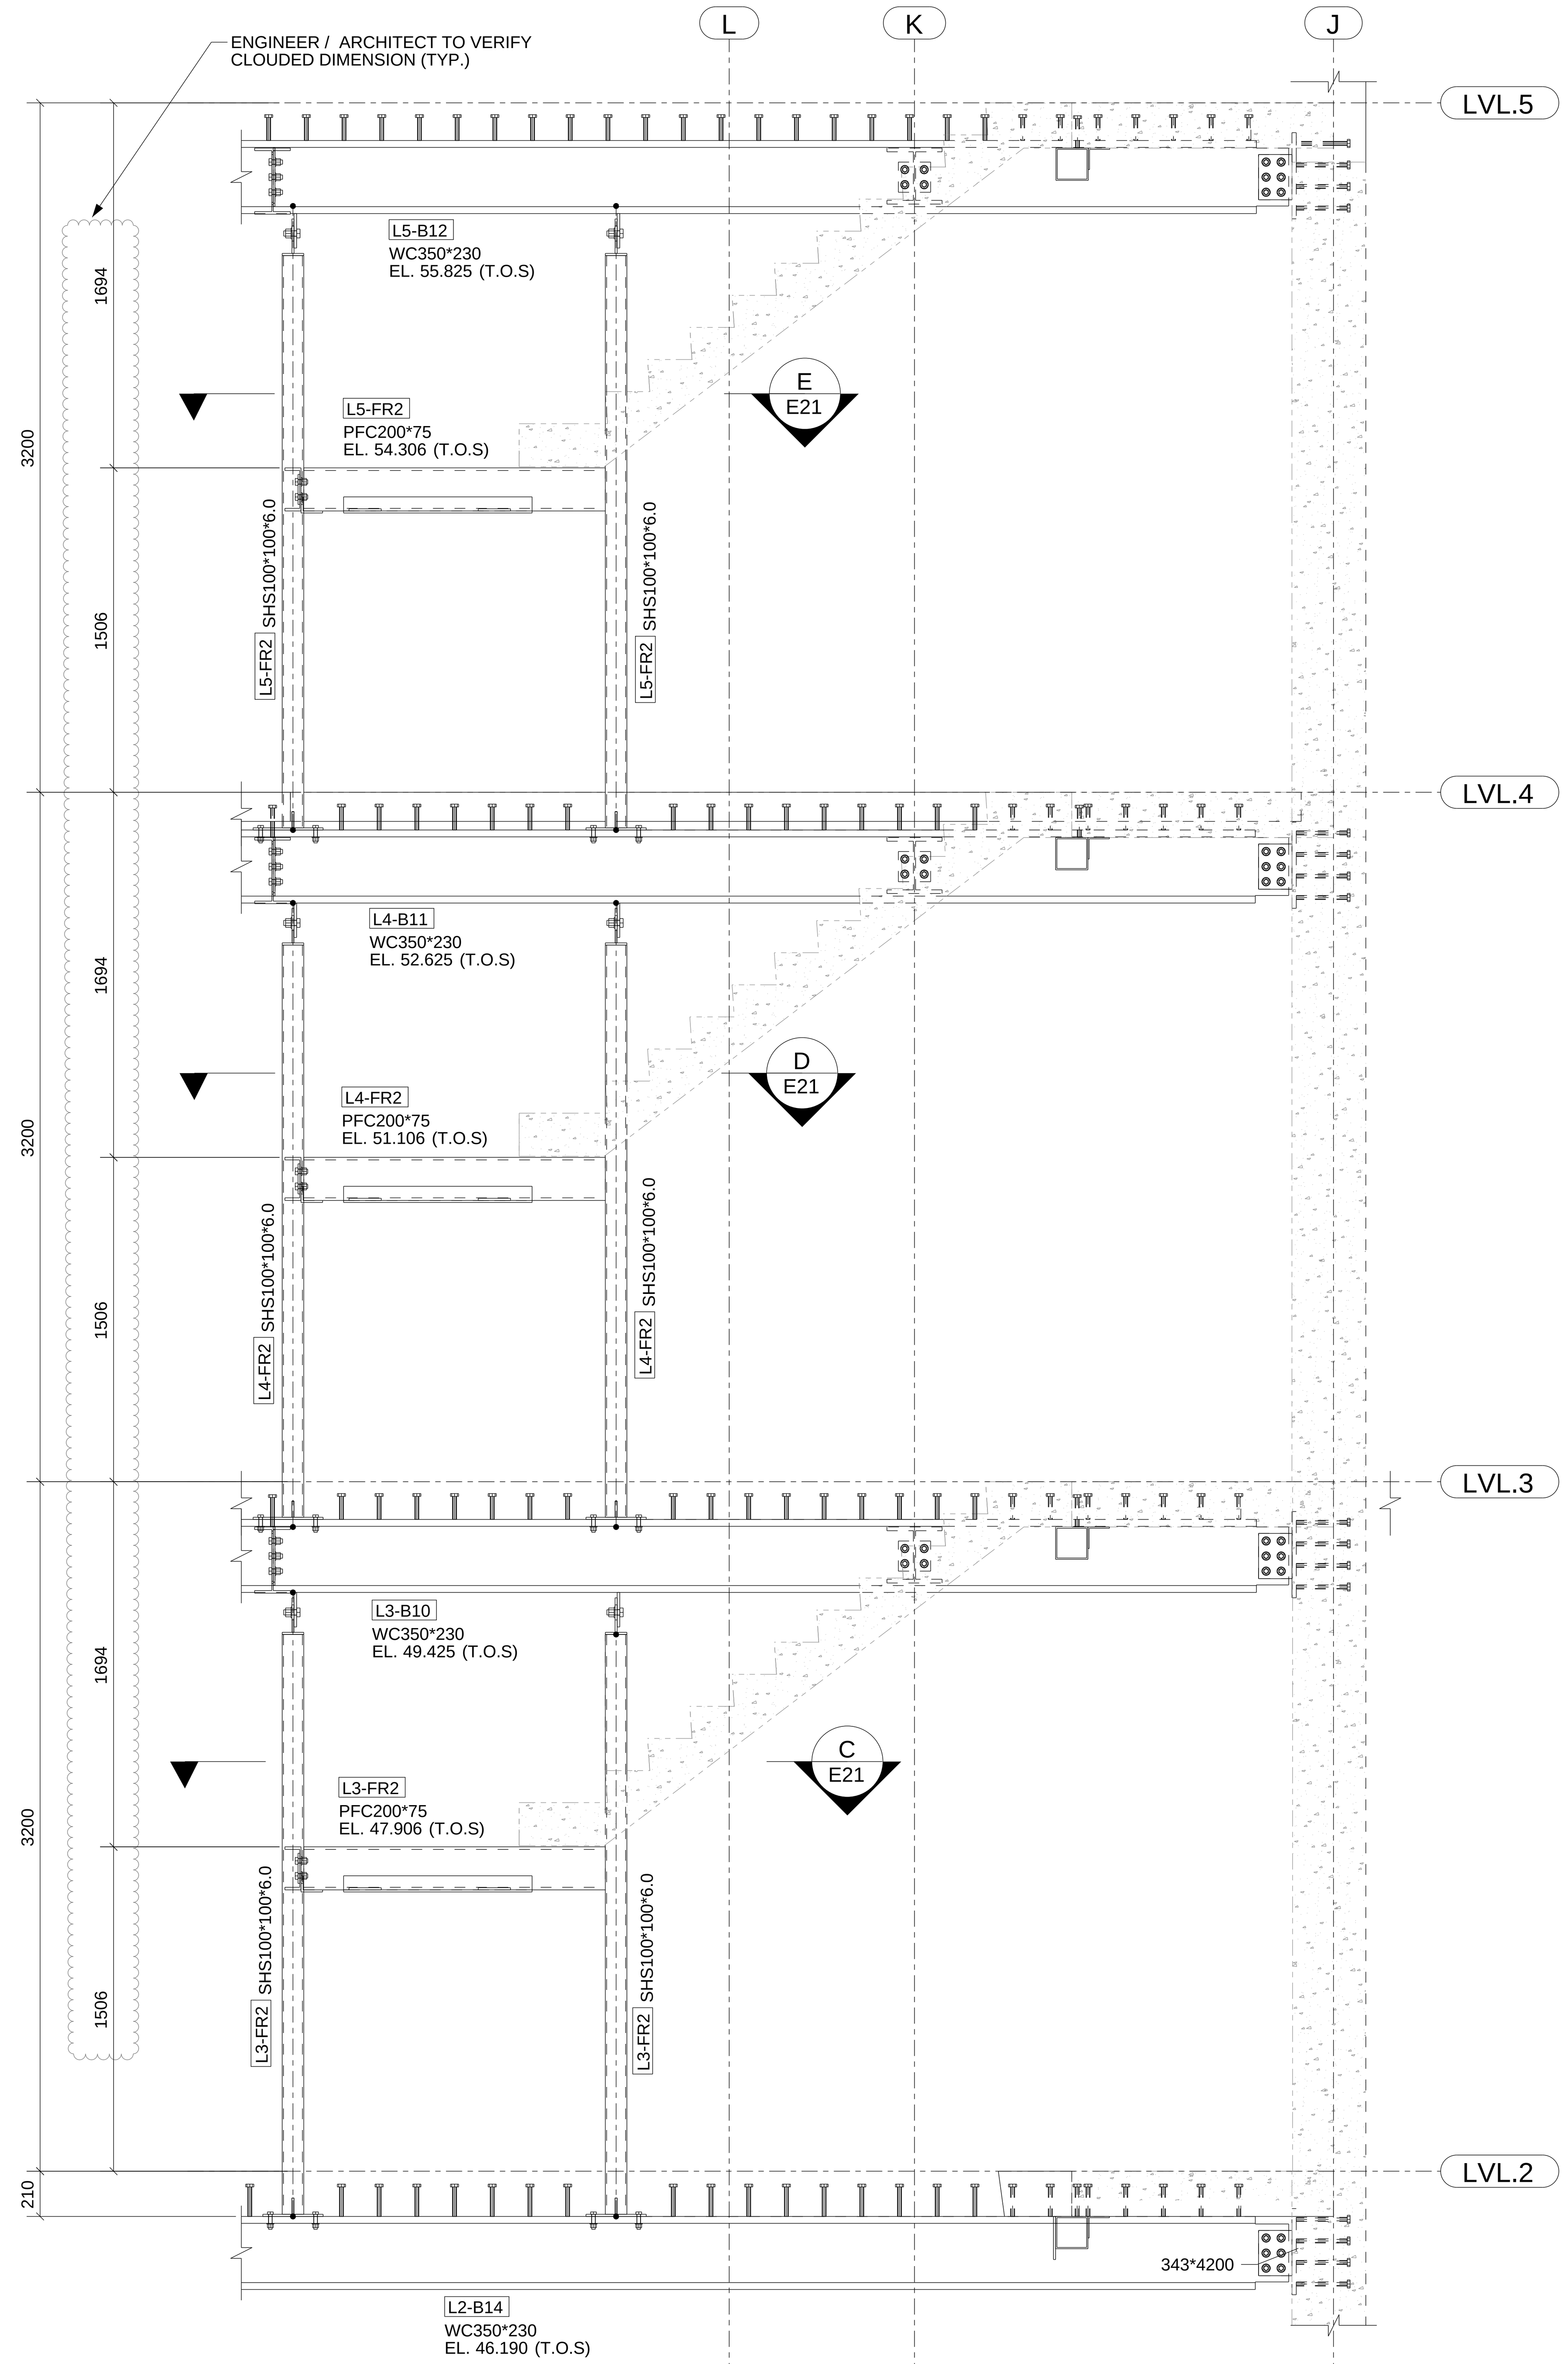

B
E21
SECTION

FOR APPROVAL
NOT FOR CONSTRUCTION

LEGEND:

1). TYP. = TYPICAL
2). EL. = ELEVATION
3). ▼ = ORIENTATION MARK
4). T.O.S. = TOP OF STEEL

Erection Notes

REV	NAME	DATE	DESCRIPTION
A	SS	13/12/19	ISSUED FOR APPROVAL

DRAWING TITLE: SECTION & DETAIL VIEW		ISSUE DATE: 13.12.2019	APPROVAL SENT: 13.12.2019
CONTRACT:		CHECKED DATE: 13.12.2019	APPROVAL DATE: 13.12.2019
MODELLED BY:	CREATED: 28.11.2019	CHECKED BY: NJ	APPROVED BY:
SCALE: 1:25	PROJECT No.	DRAWING No. E23	REV. A

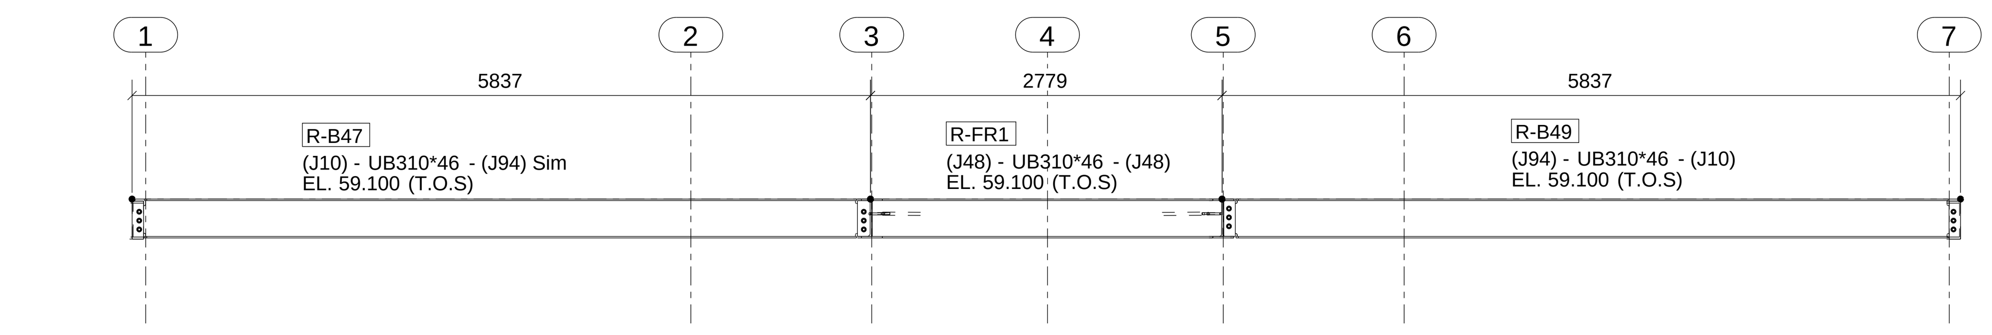

A SECTION
E08 1:50

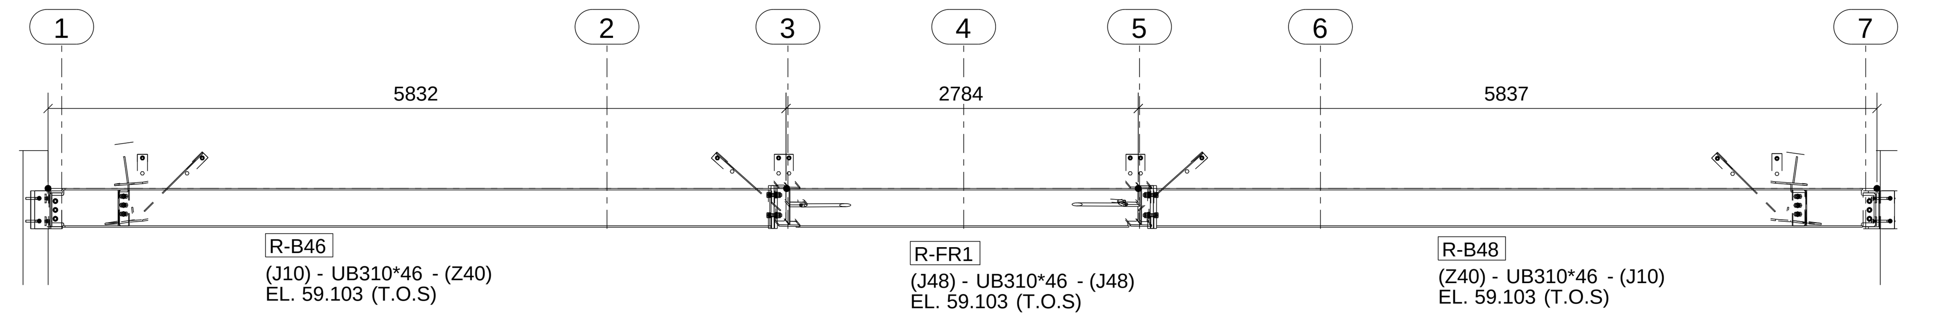

B SECTION
E08 1:50

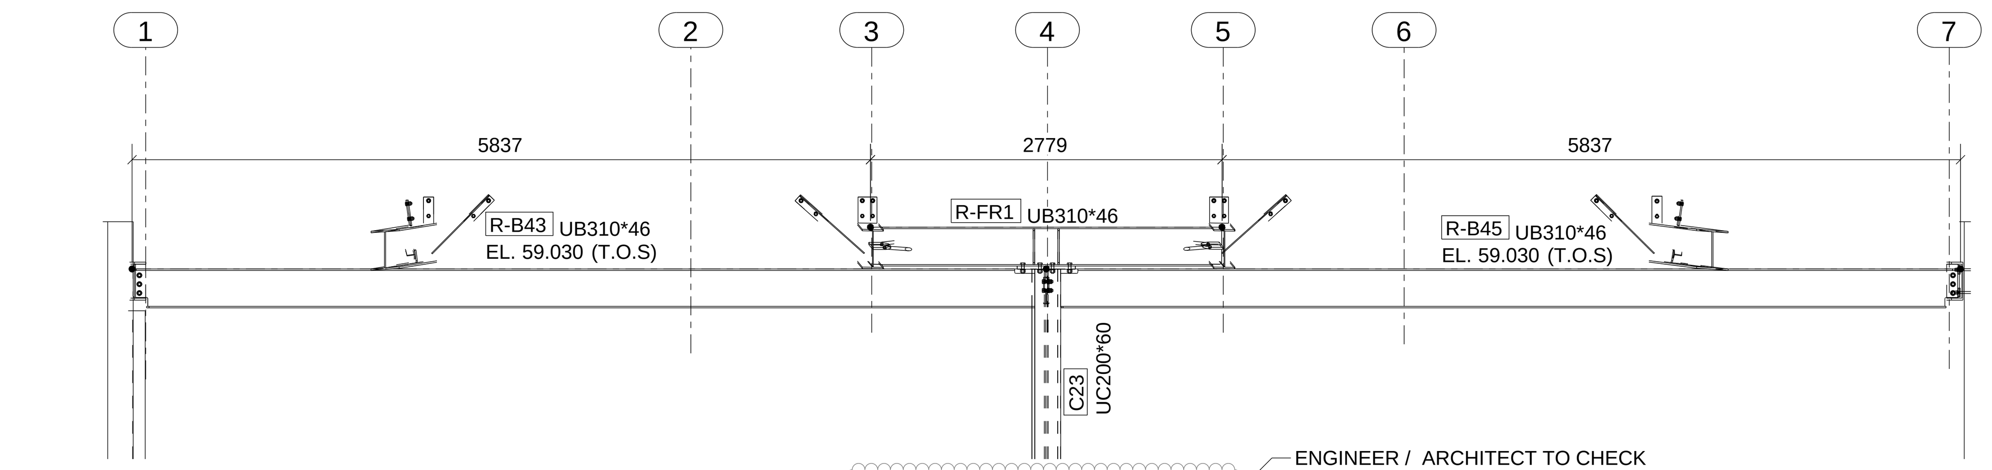

C SECTION
E08 1:50

ENGINEER / ARCHITECT TO CHECK
ARRANGEMENT OF MEMBER & CONNECTION

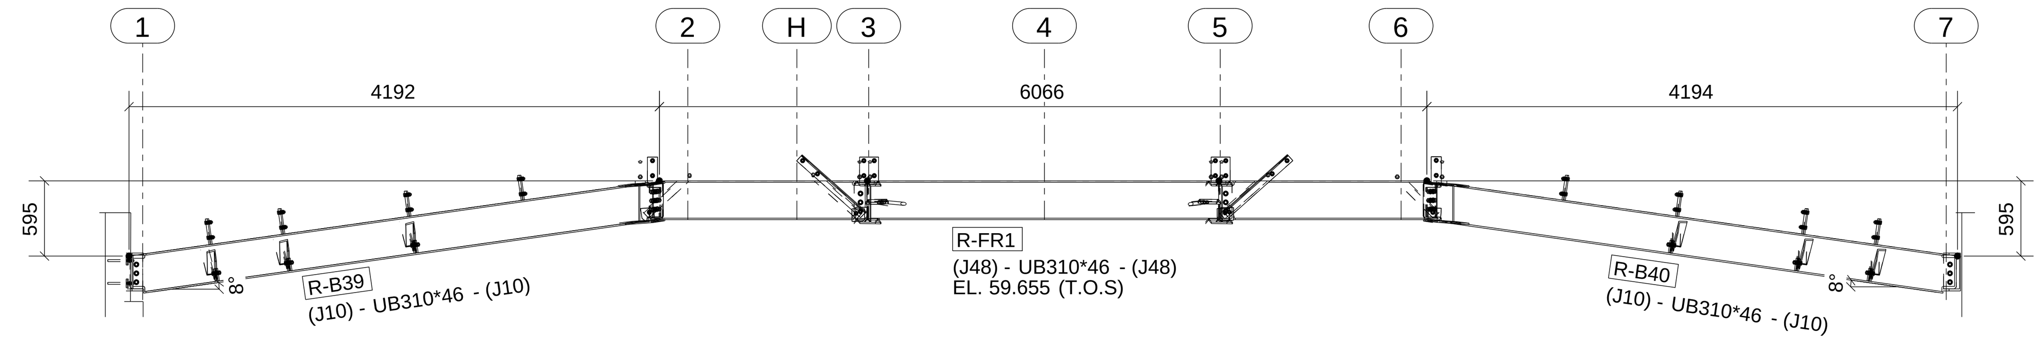

D SECTION
E08 1:50

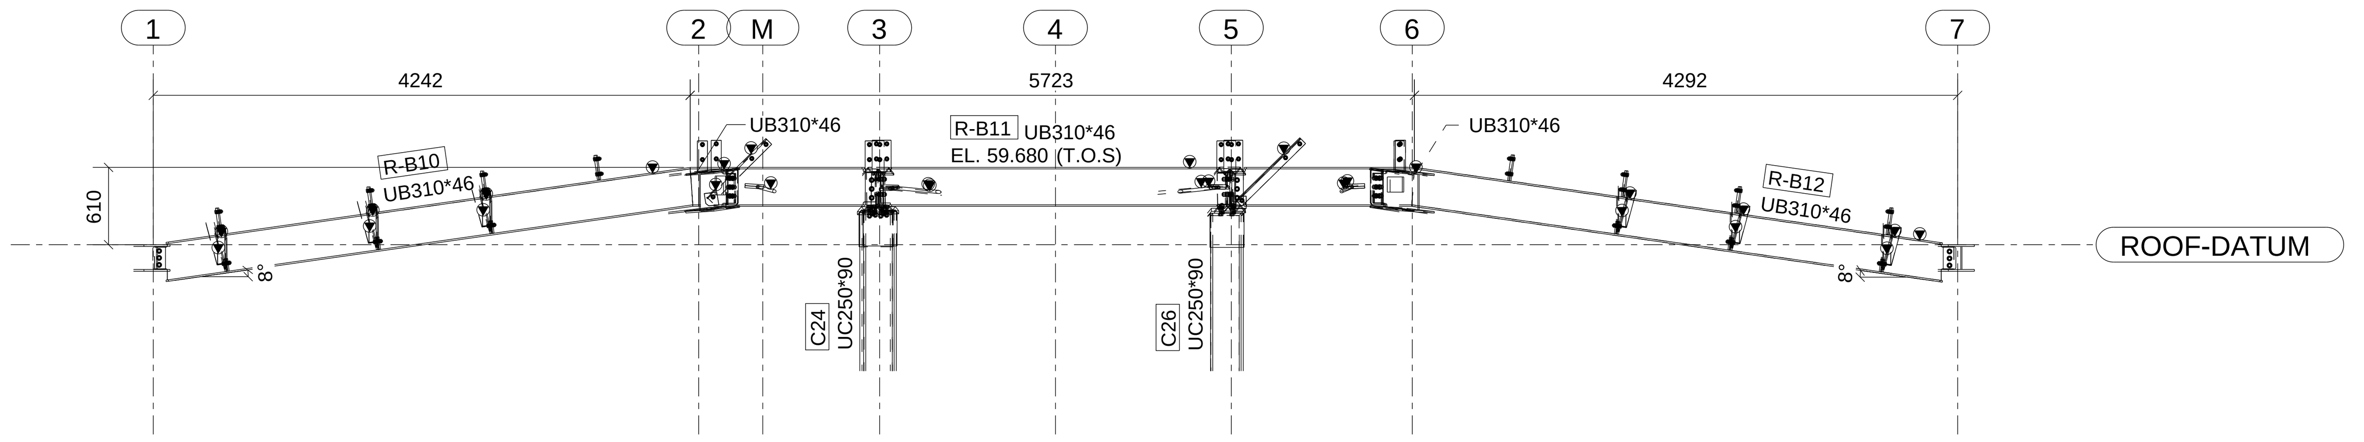

E SECTION
E08 1:50

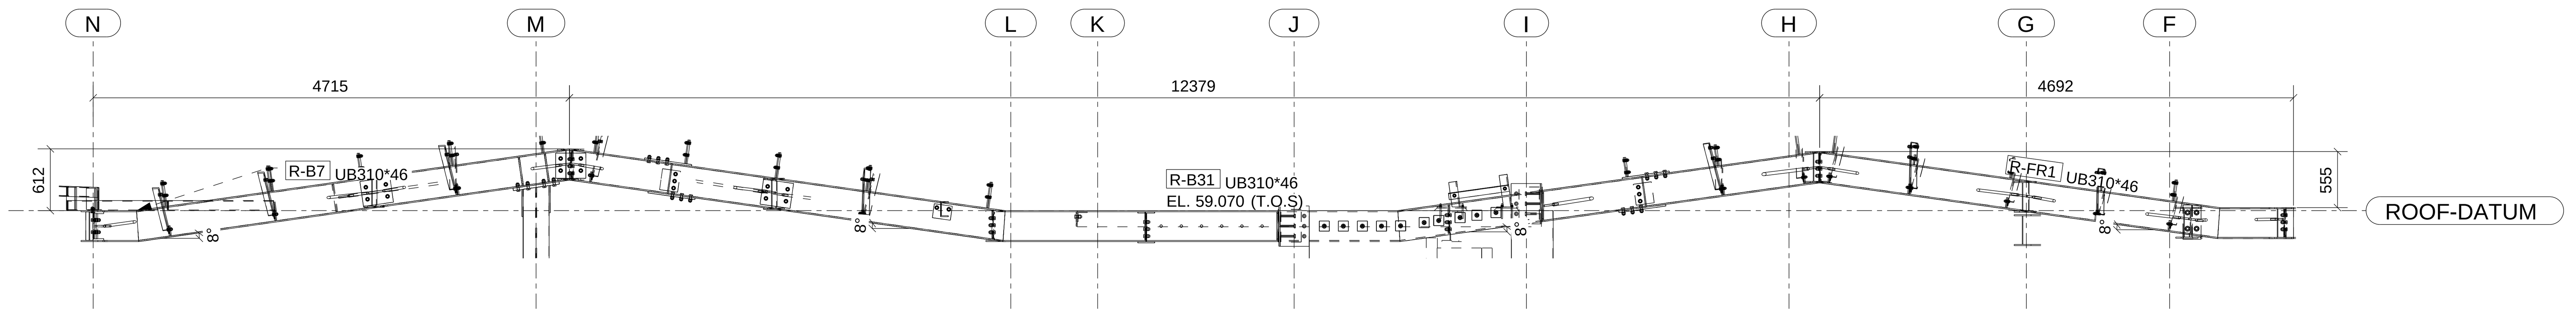

F SECTION
E08 1:50

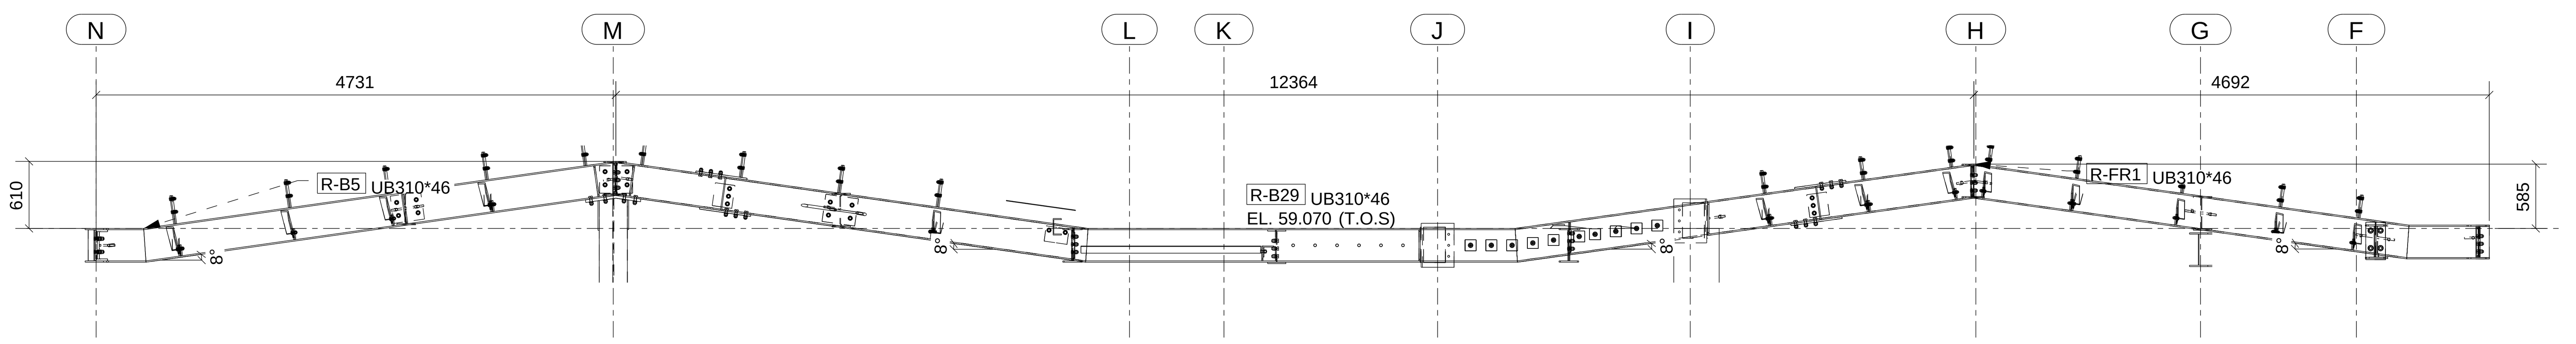

G SECTION
E08 1:50

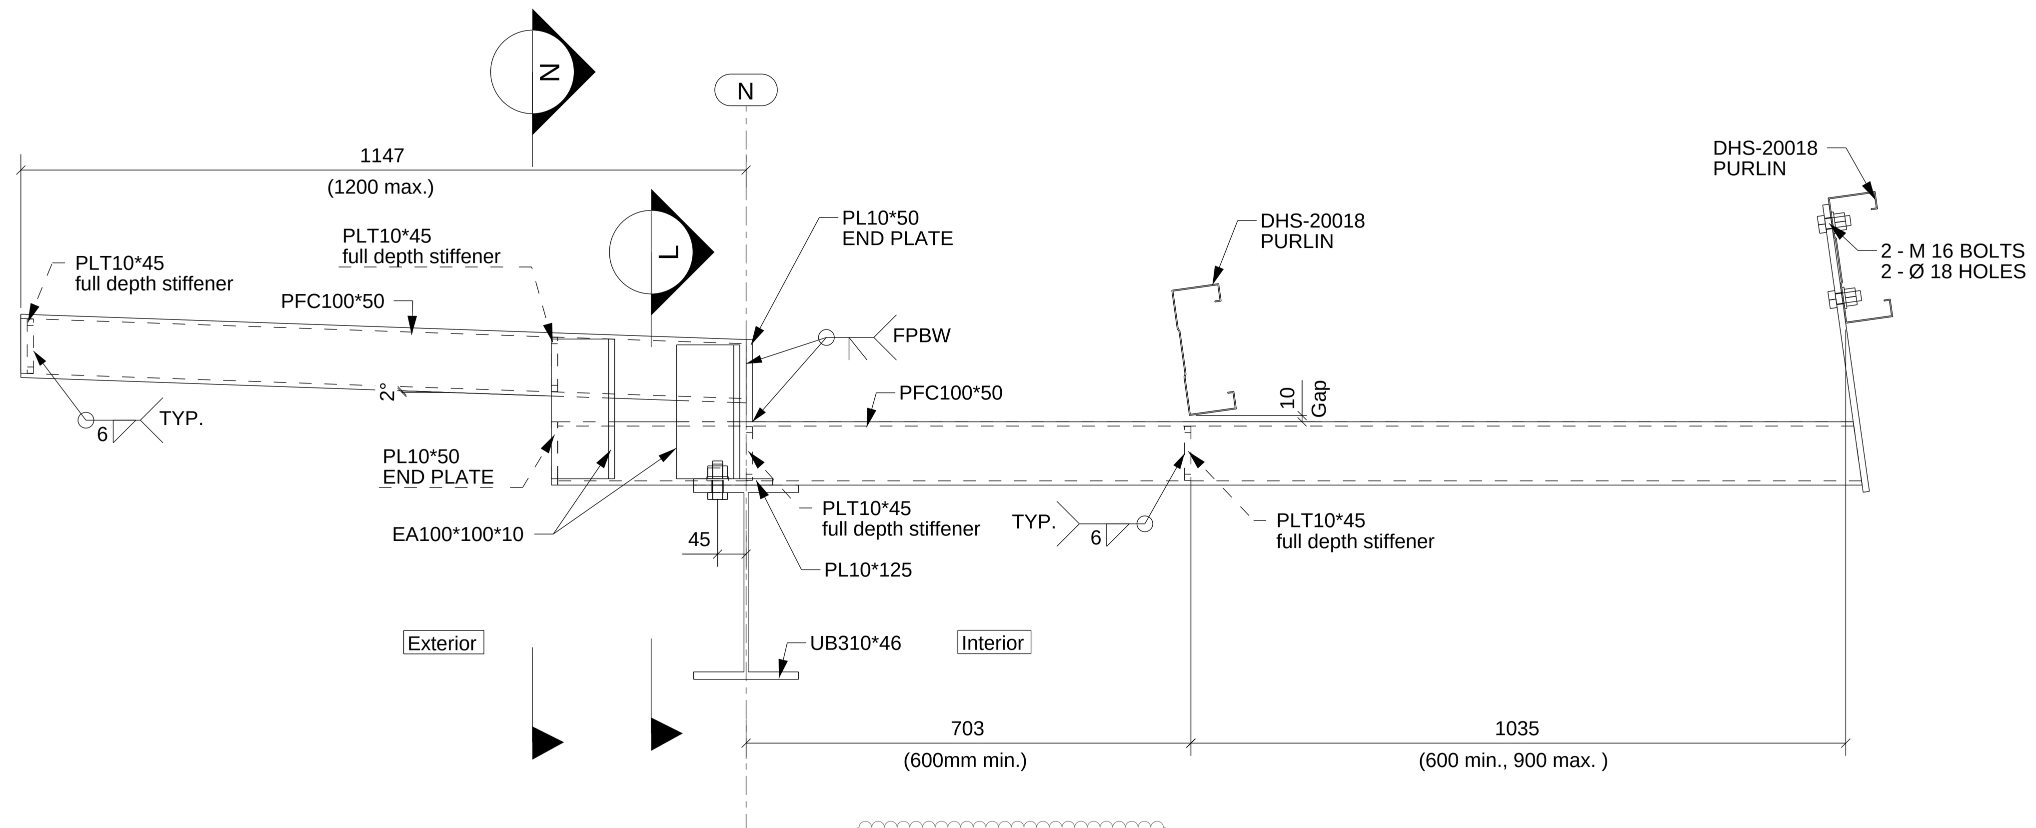

J SECTION
E08 1:10

ENGINEER / ARCHITECT
TO VERIFY

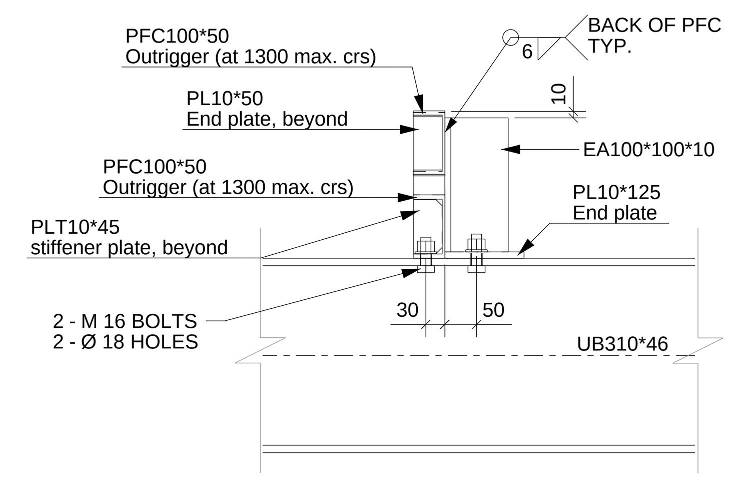

L SECTION
1:10

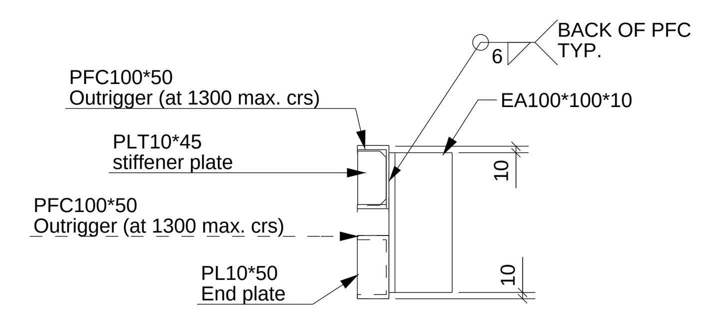

N SECTION
1:10

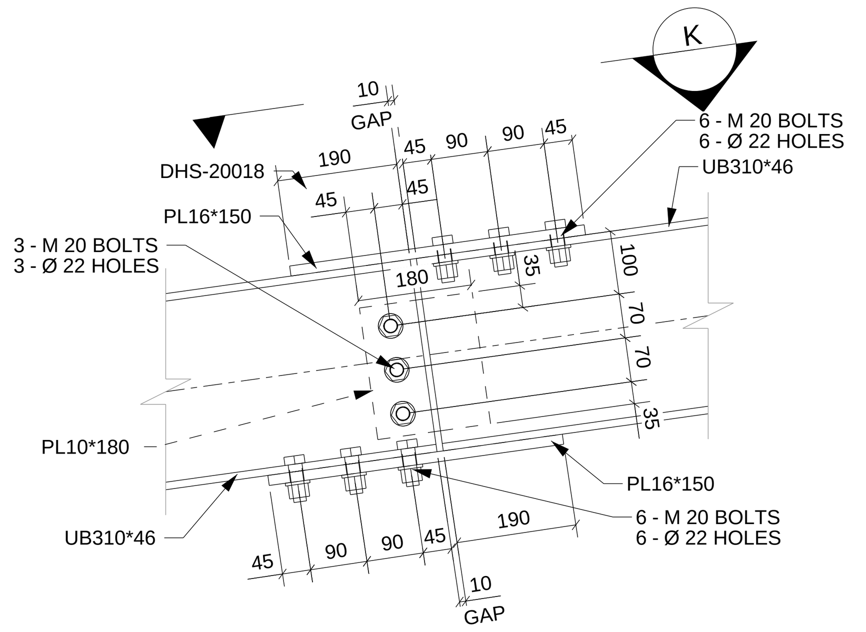

H SECTION (SPLICE)
E08 1:10

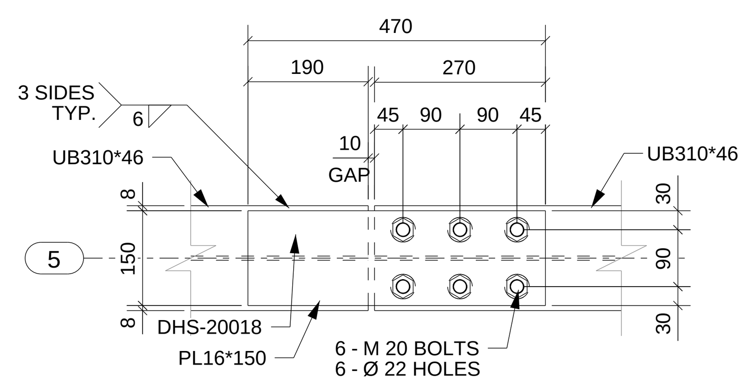

K SECTION
1:10

Erection Notes

REV	NAME	DATE	DESCRIPTION
A	SS	13/12/19	ISSUED FOR APPROVAL

DRAWING TITLE: SECTION & DETAIL VIEW		ISSUE DATE: 13.12.2019	APPROVAL SENT: 13.12.2019
CONTRACT:		CHECKED DATE: 13.12.2019	APPROVAL DATE: 13.12.2019
MODELLED BY:	CREATED: 29.11.2019	CHECKED BY: NJ	APPROVED BY:
SCALE: 1:10	PROJECT No.	DRAWING No. E24	REV. A

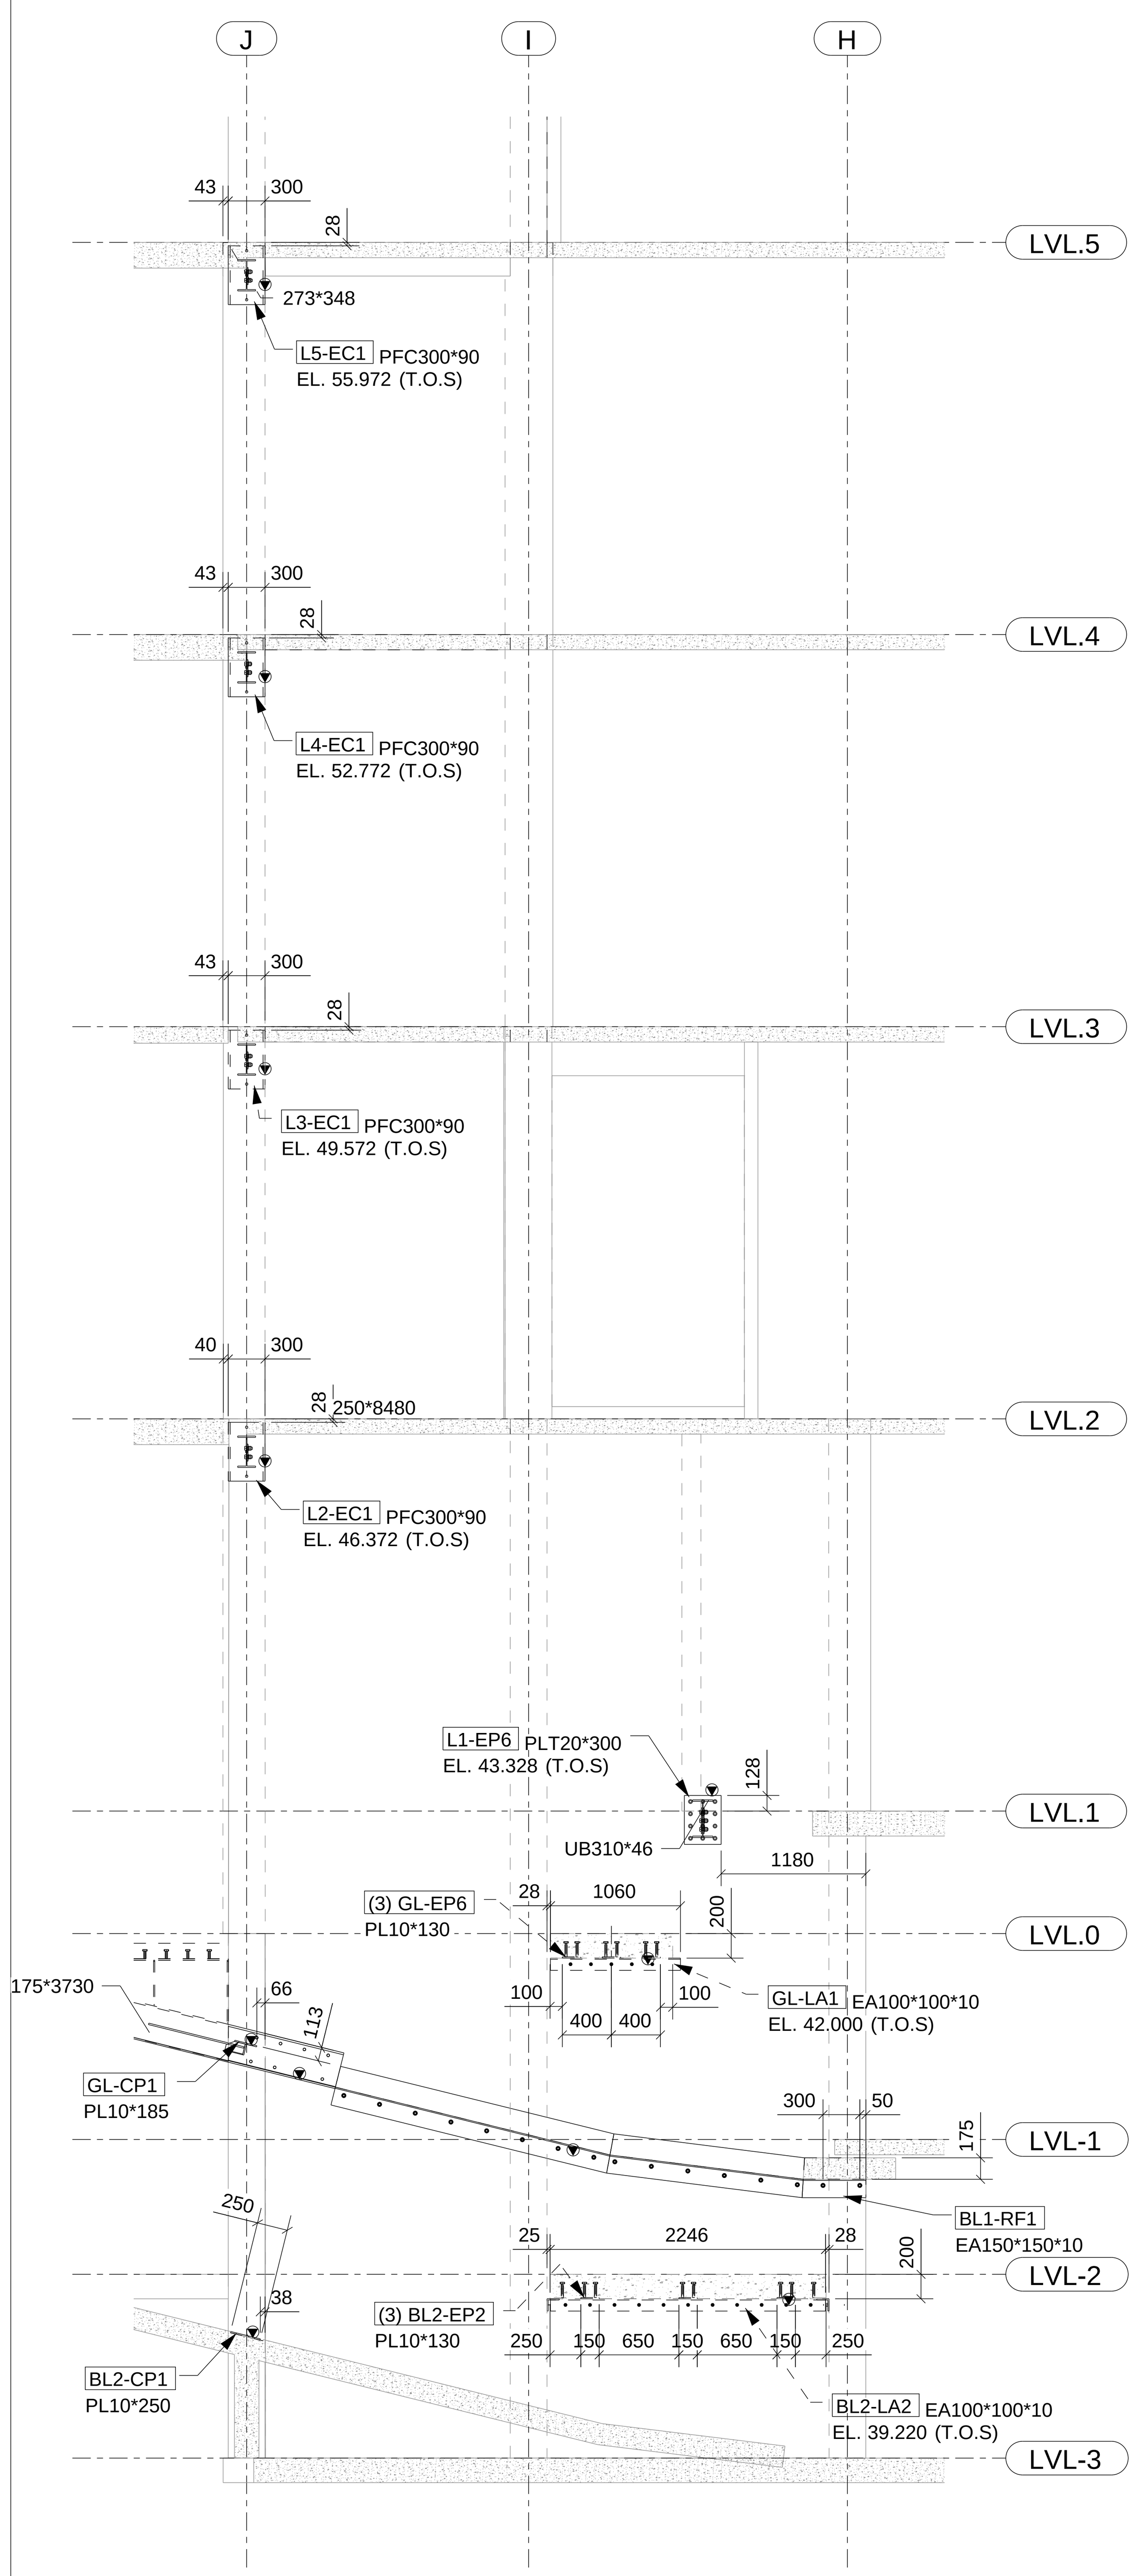

A ELEVATION
E03
1:50

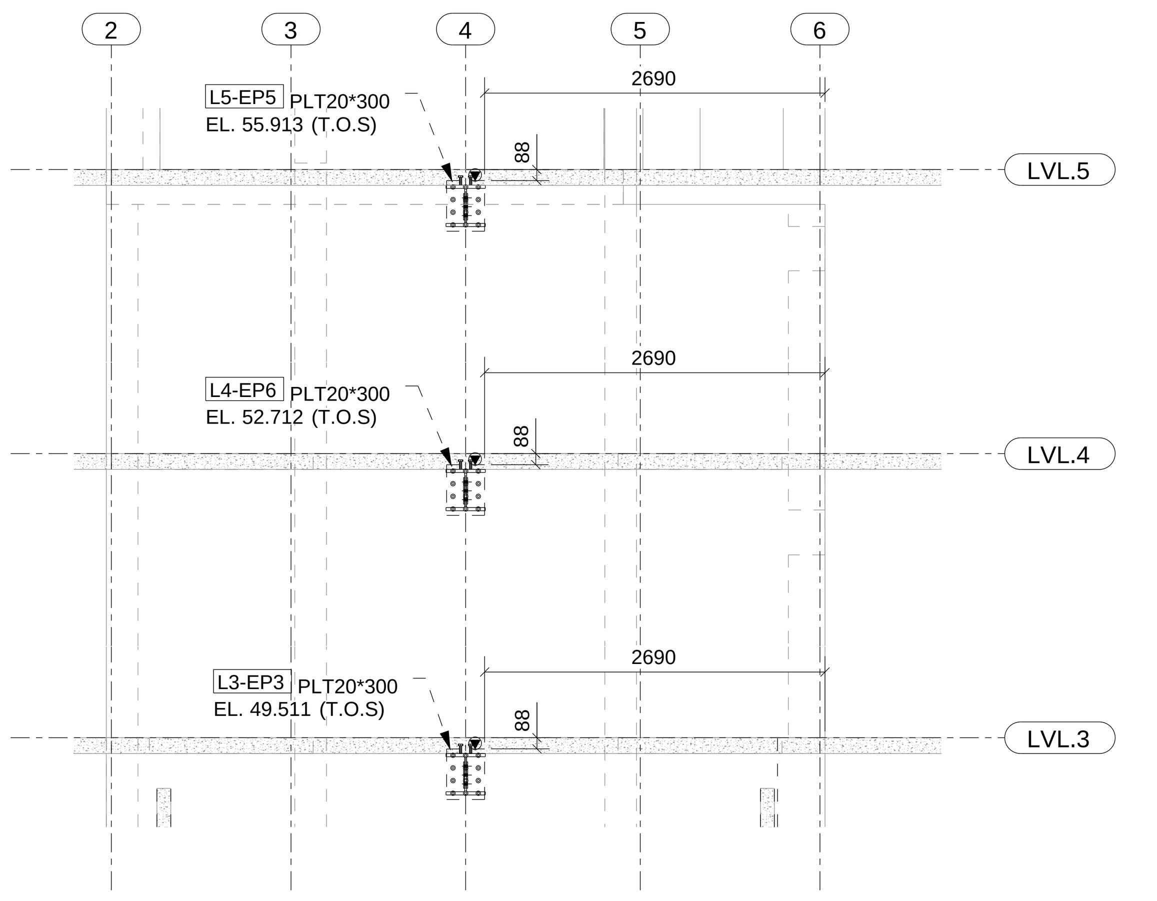

E ELEVATION
E05
1:50

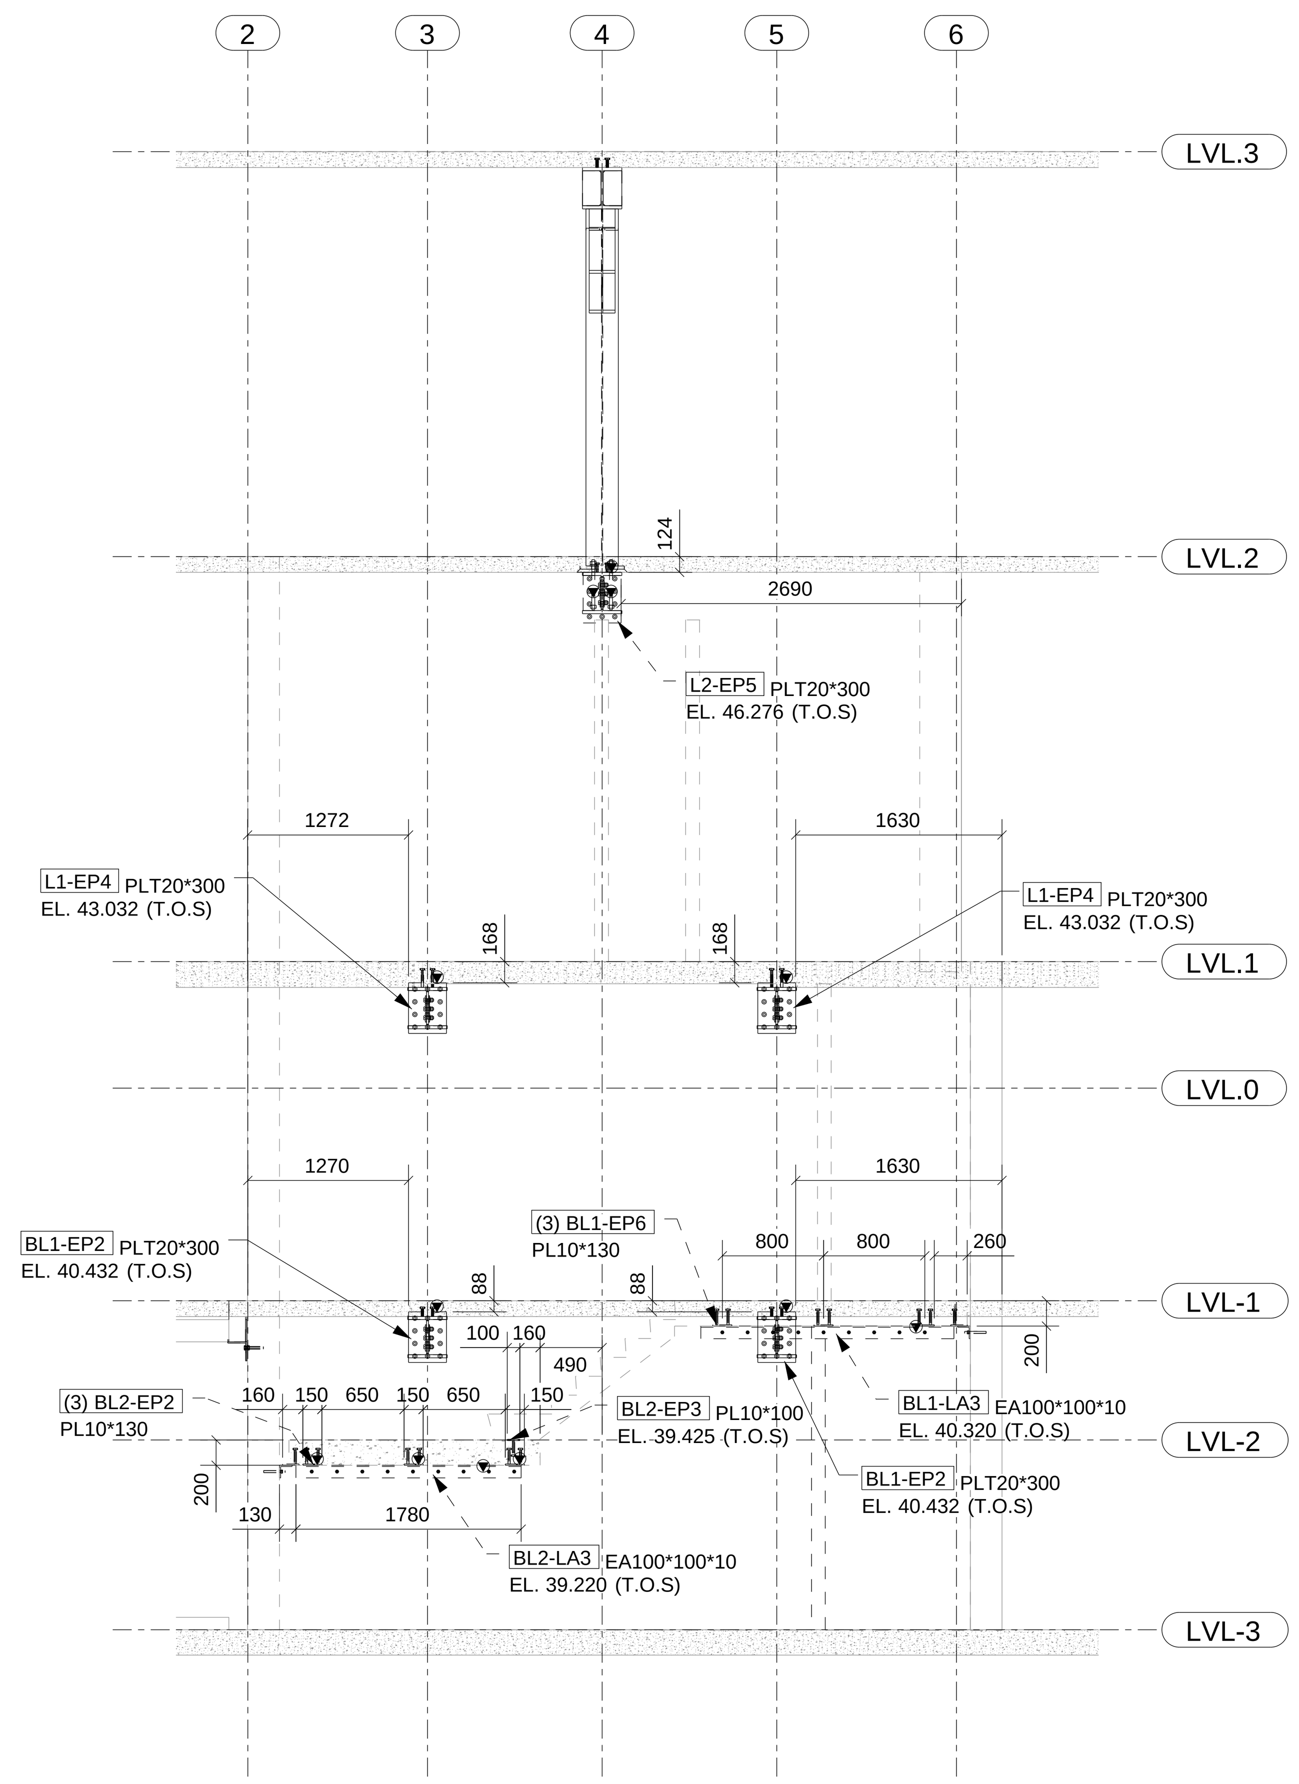

B ELEVATION
E03
1:50

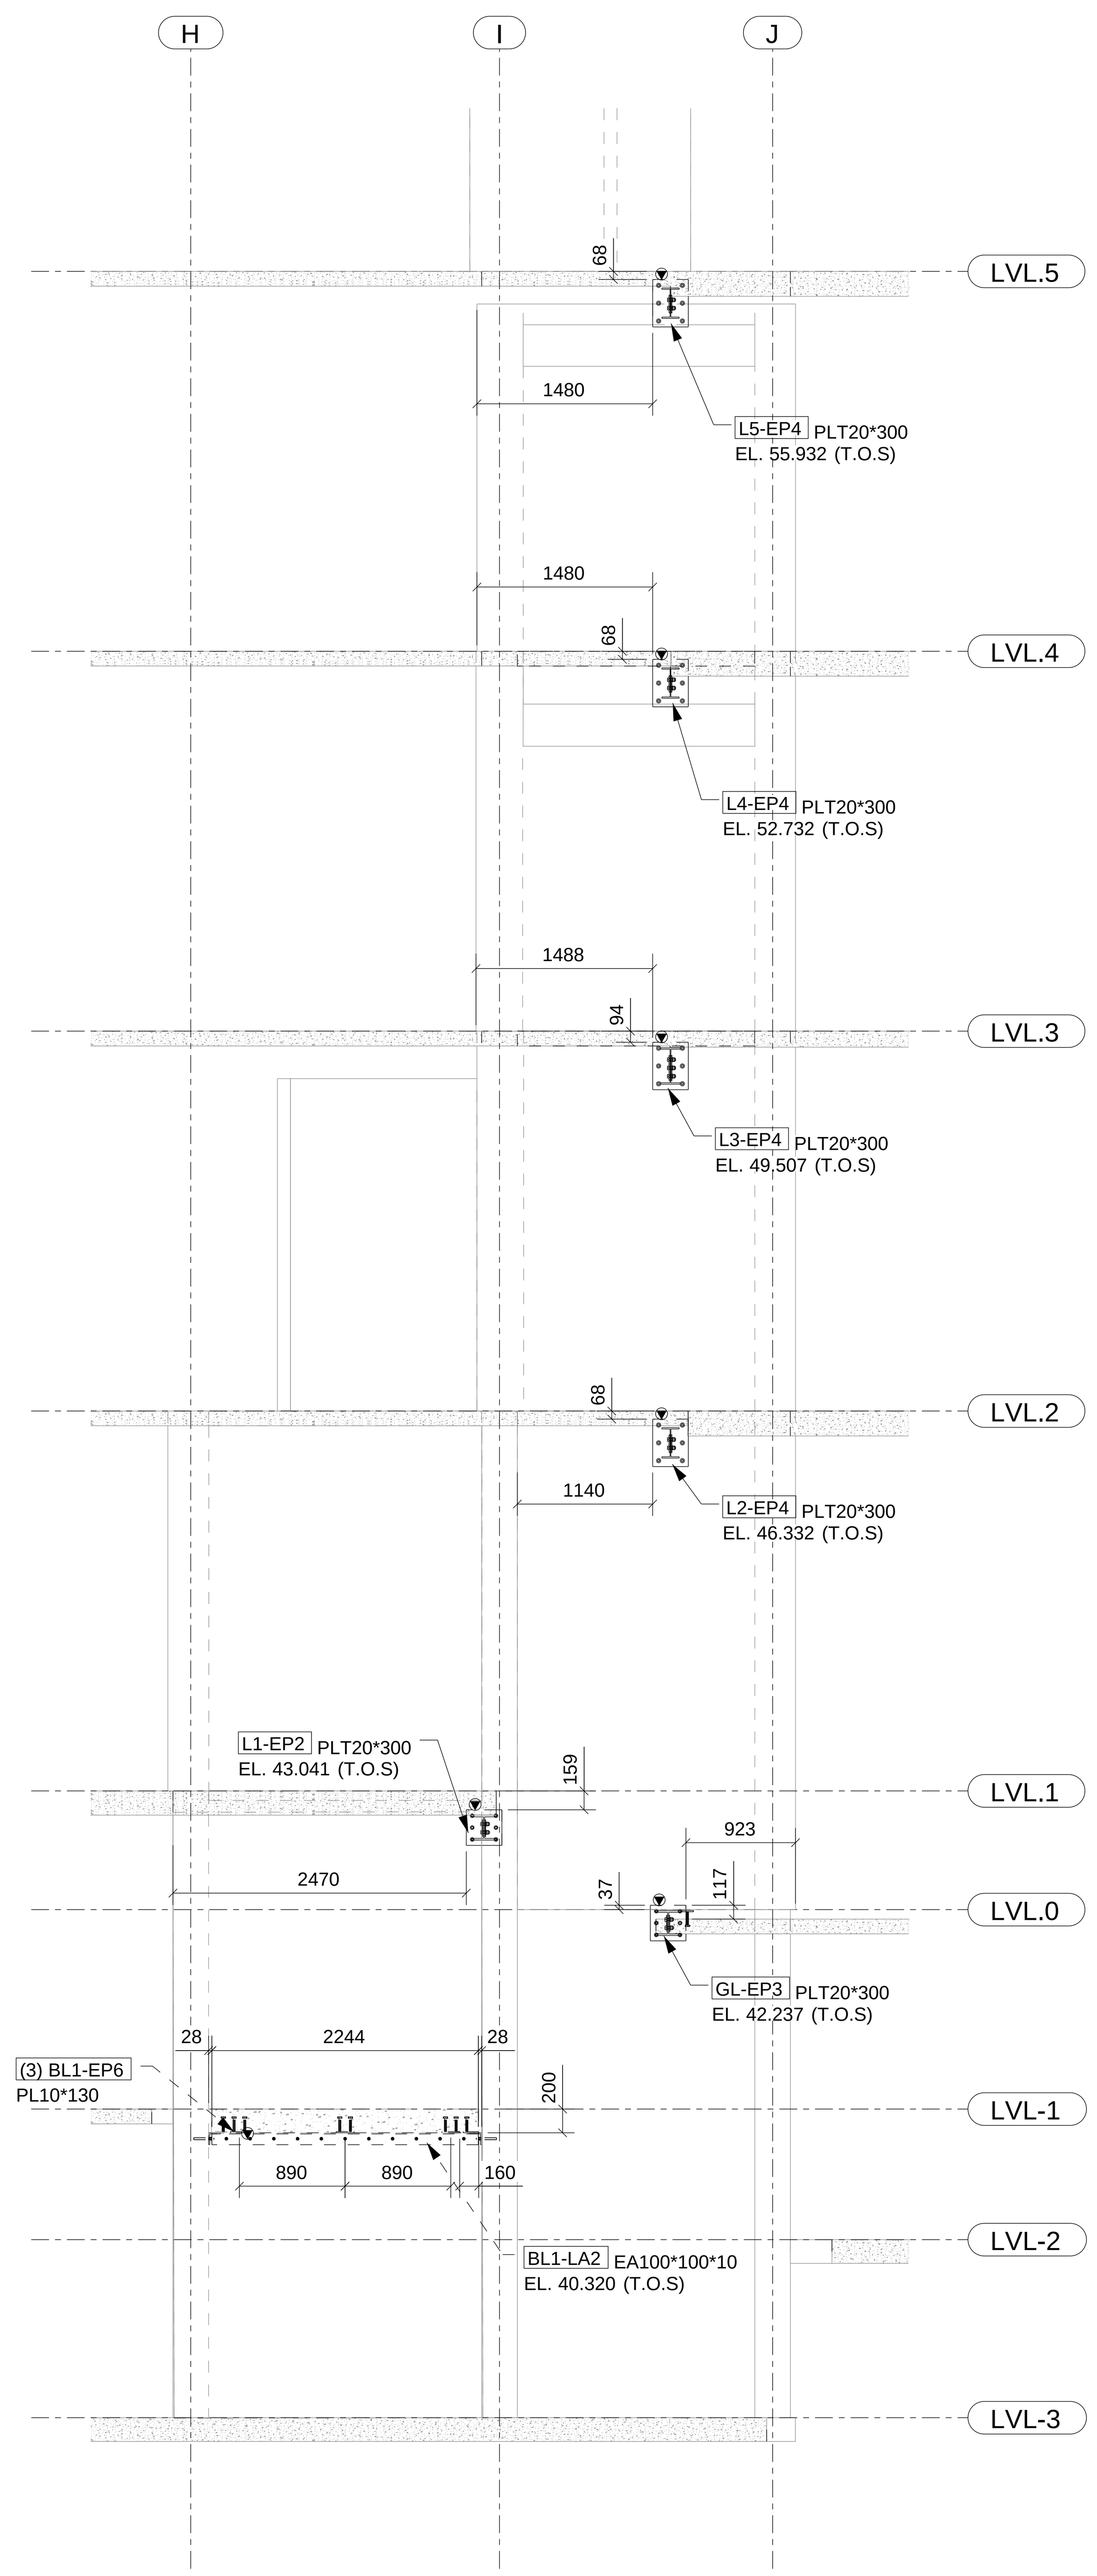

C ELEVATION
E03
1:50

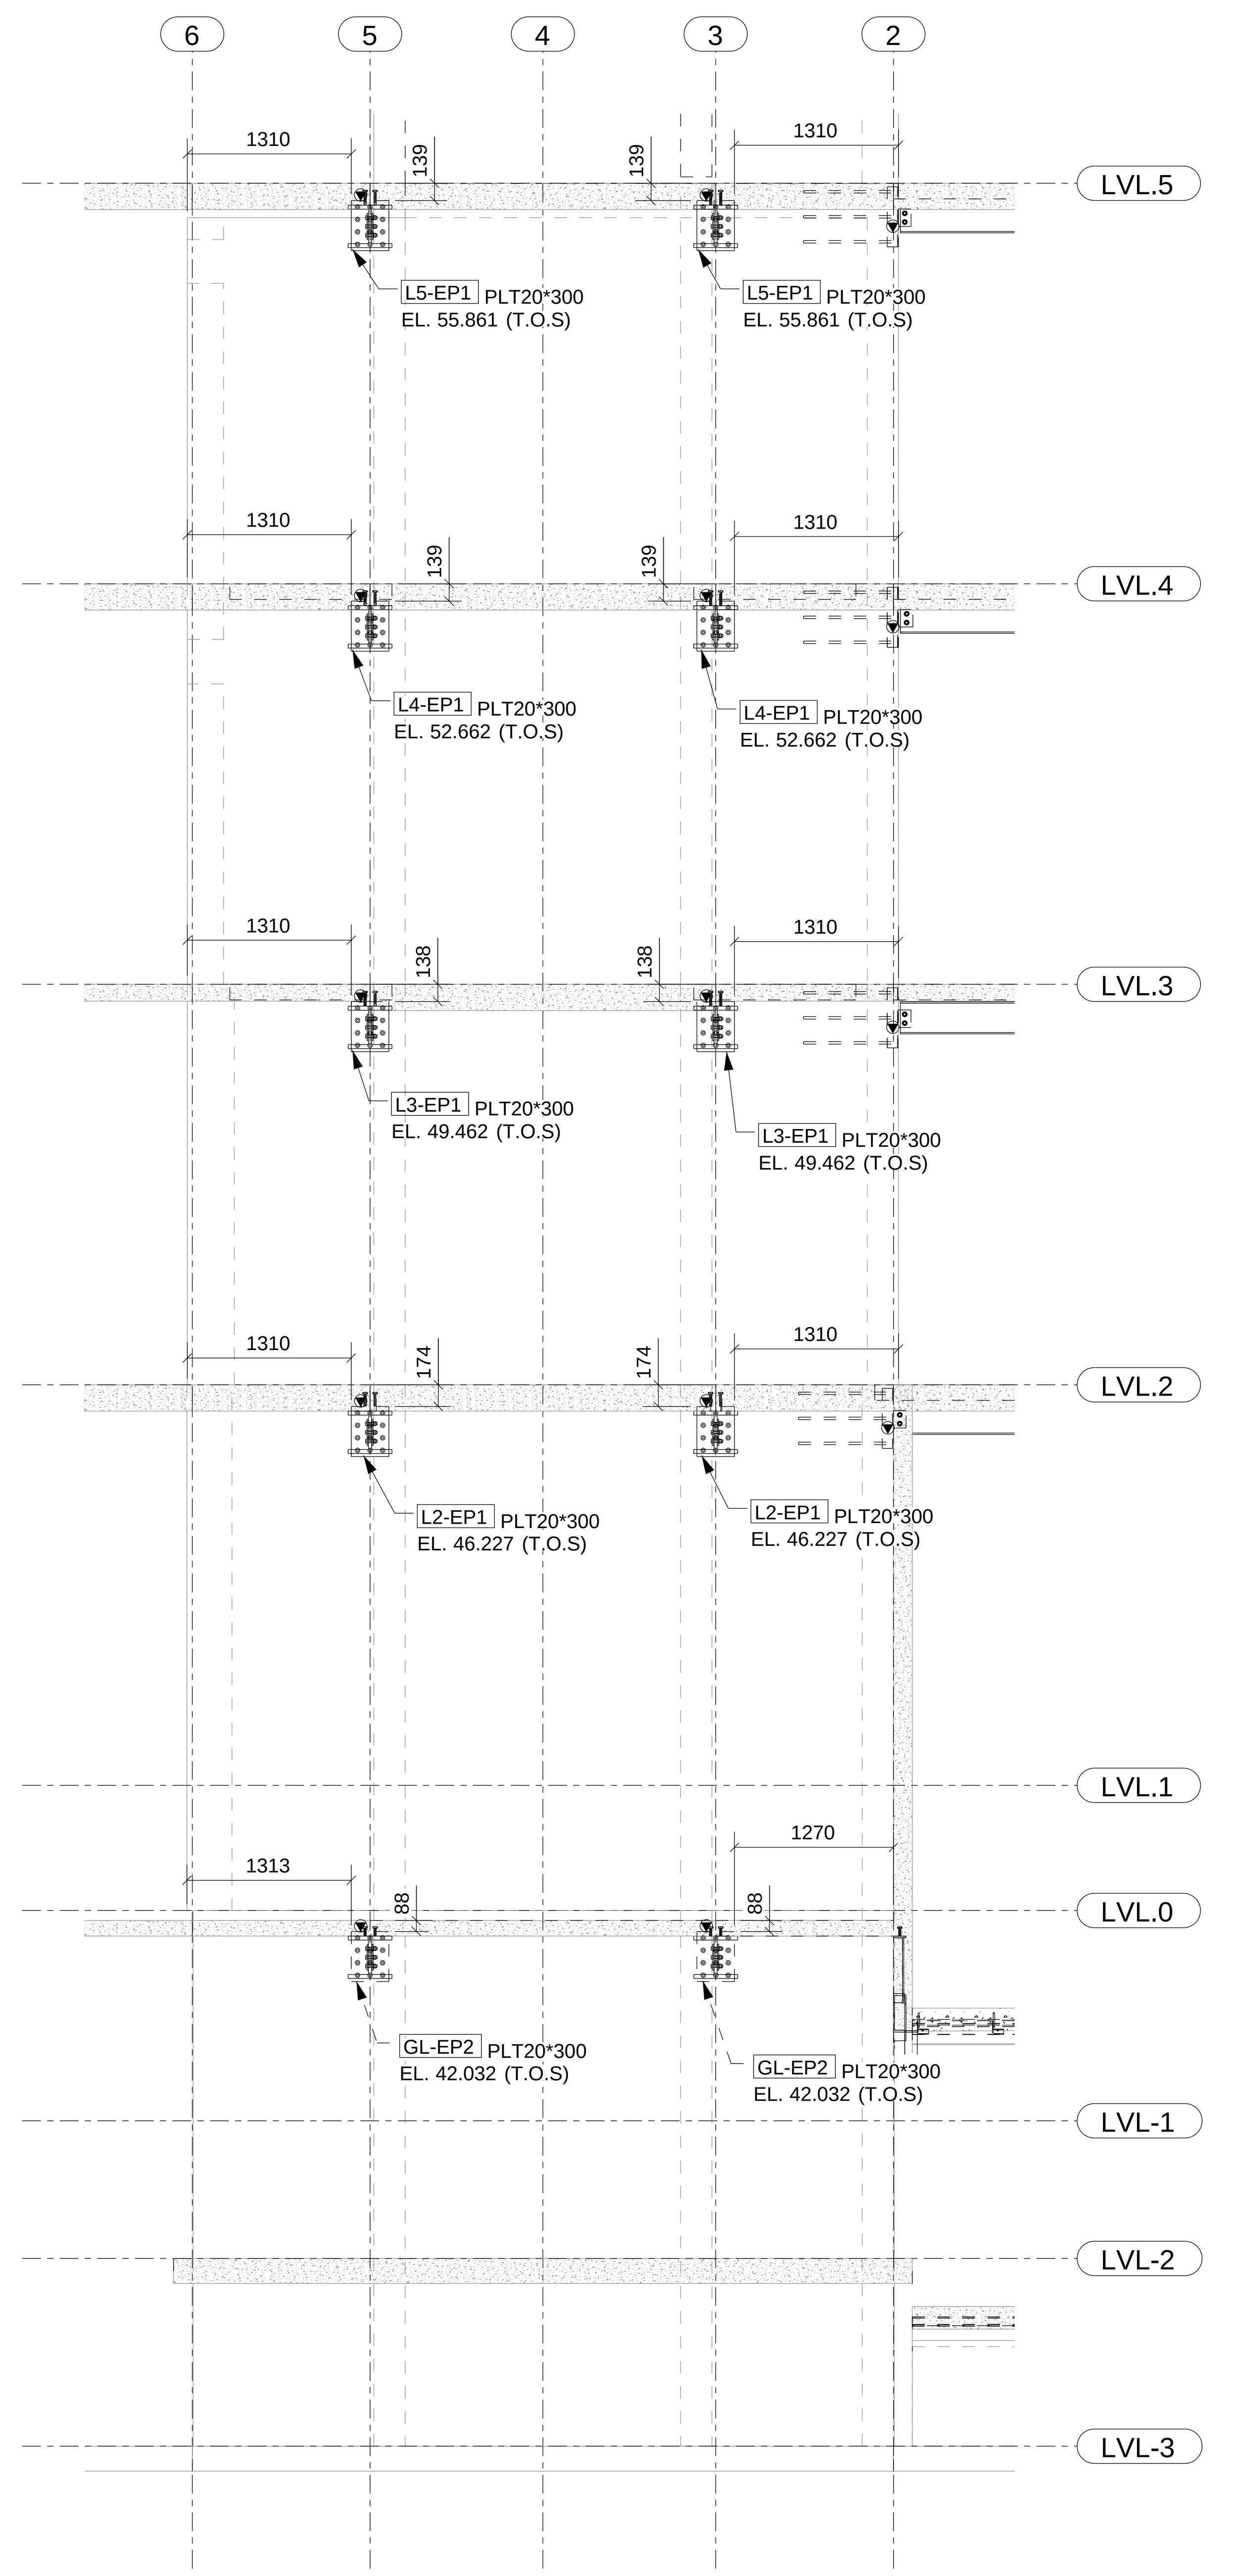

D ELEVATION
E03
1:50

Erection Notes

REV	NAME	DATE	DESCRIPTION
A	SS	13/12/19	ISSUED FOR APPROVAL

DRAWING TITLE: SECTION (FOR EMBED PLATE)	ISSUE DATE: 13.12.2019	APPROVAL SENT: 13.12.2019
CONTRACT:	CHECKED DATE: 13.12.2019	APPROVAL DATE: 13.12.2019
MODELLED BY: CREATED: 09.12.2019	CHECKED BY: NJ	APPROVED BY:
SCALE: 1:50	PROJECT No. DRAWING No. E31	REV. A

PHASE	QTY.
1	1
GRID LOCATION	
BL1-B1	F-B/<

STUD LIST FOR ONE ASSEMBLY				TOTAL No. OF ASSEMBLIES:			4		
Name	Qty	Site/Workshop	Grade	Stud		Head		kg/one	kg/all
				len.	diam.	thick.	diam.		
STUDM19*75	82	Site	STUD	75	19	13	35	0.46	37.7

SUB-ASSEMBLY REF.	
No.	In Assembly.
1	ALONE

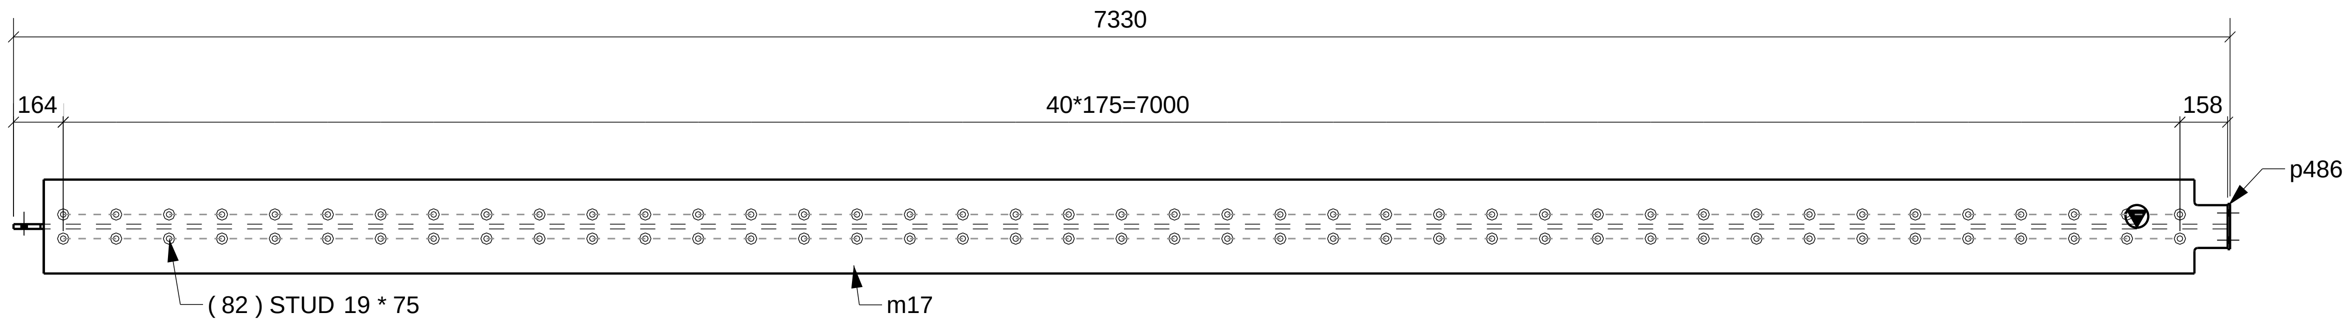

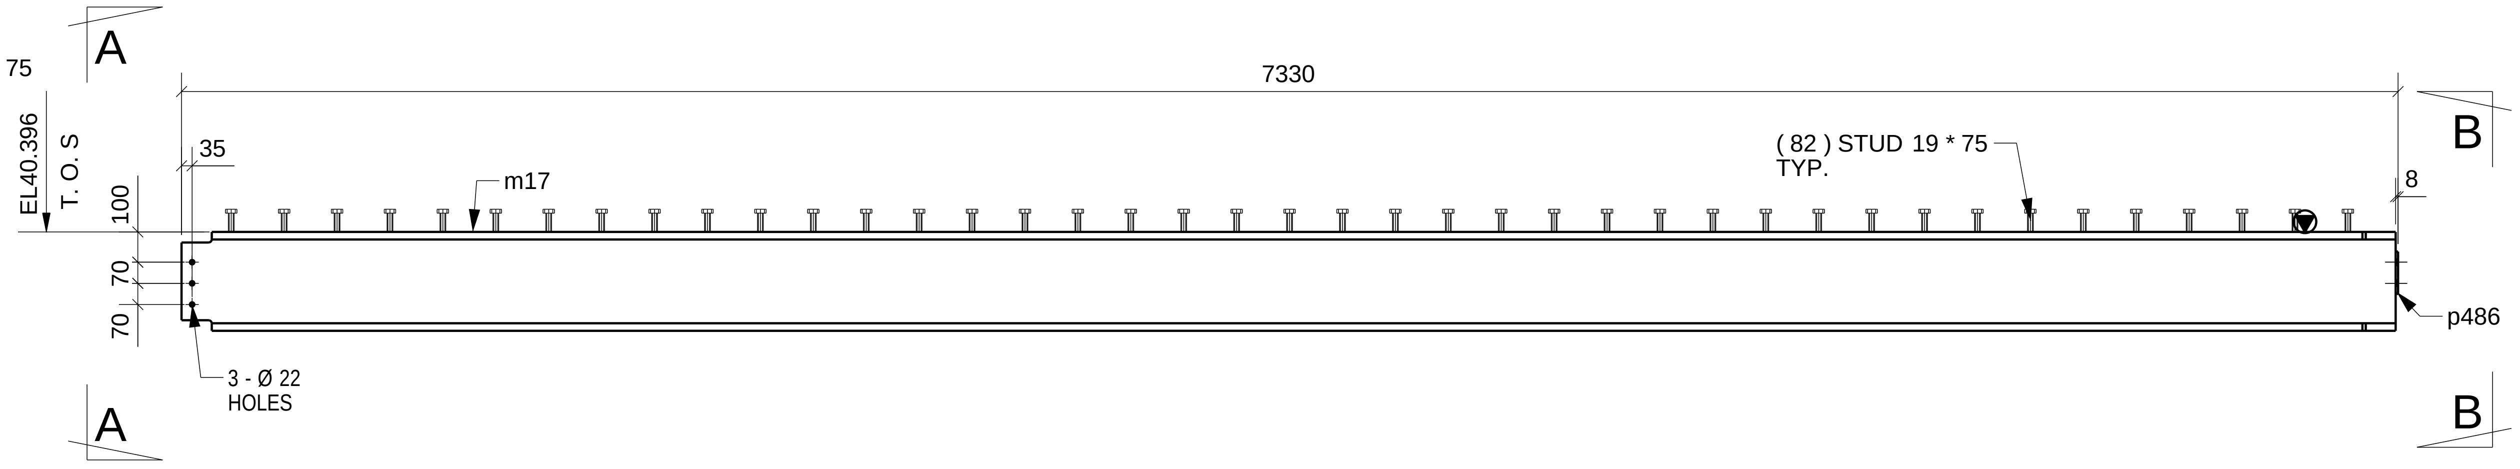

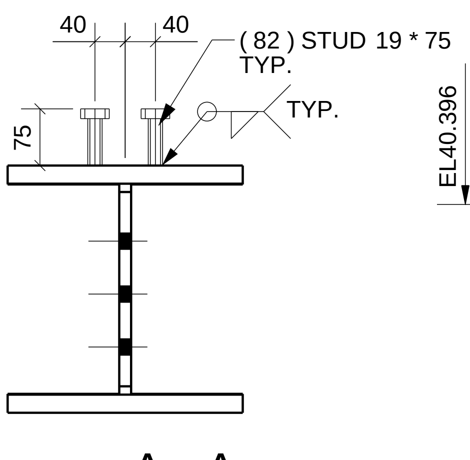

A - A

1:10

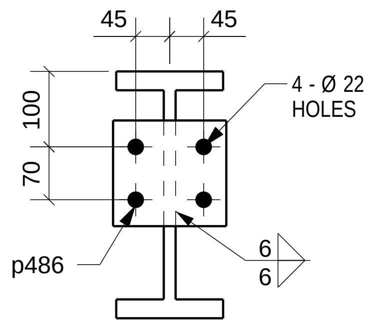

B - B

1:10

LEGEND:

1). ORIENTATION
2). INDICATES CONNECTING SIDE MARK
3). FS = FAR SIDE
4). NS = NEAR SIDE
5). BS = BOTH SIDE
6). EL = ELEVATION
7). TYP = TYPICAL
8). T/COL = TOP OF COLUMN
9). B/BASE PL.= BOTTOM OF BASE PLATE
10). T.O.S = TOP OF STEEL

1 BEAM[S] REQUIRED MK BL1-B1

MATERIAL LIST

ITEM	No.OFF	SECTION	LENGTH	GRADE	WEIGHT(kg)	AREA(m^2)
m17	1	UC310*158	7322	300	1155.3	13.5
p486	1	PL8*150	140	250	1.3	0.0
				TOTAL:	1156.7	13.5

General Notes

FOR APPROVAL
NOT FOR FABRICATION

REV	NAME	DATE	DESCRIPTION
A	JB	13/12/19	ISSUED FOR APPROVAL

DRAWING TITLE: BEAM	ISSUE DATE: 13.12.2019	APPROVAL SENT: 13.12.2019
CONTRACT:	CHECKED DATE: 13.12.2019	APPROVAL DATE: 13.12.2019
MODELLED BY: CREATED: 30.11.2019	CHECKED BY: NJ	APPROVED BY:
SCALE: 1:10 / PROJECT No. / ASSEMBLY No. BL1-B1		QUANTITY: 1 / SHEET No. / REV. A

PHASE	QTY.
1	1
GRID LOCATION	
BL1-B5	A/<

SUB-ASSEMBLY REF.	
No.	In Assembly.
1	ALONE

STUD LIST FOR ONE ASSEMBLY				TOTAL No. OF ASSEMBLIES:				1	
Name	Qty	Site/Workshop	Grade	Stud		Head		kg/one	kg/all
				len.	diam.	thick.	diam.		
STUDM19*75	30	Site	STUD	75	19	13	35	0.46	13.8

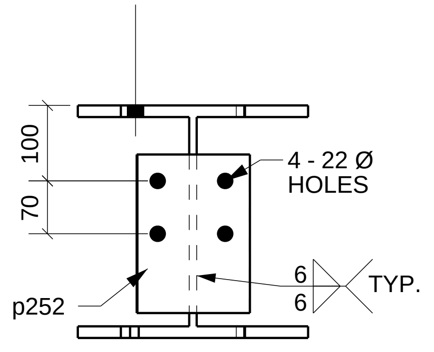

A - A

1:10

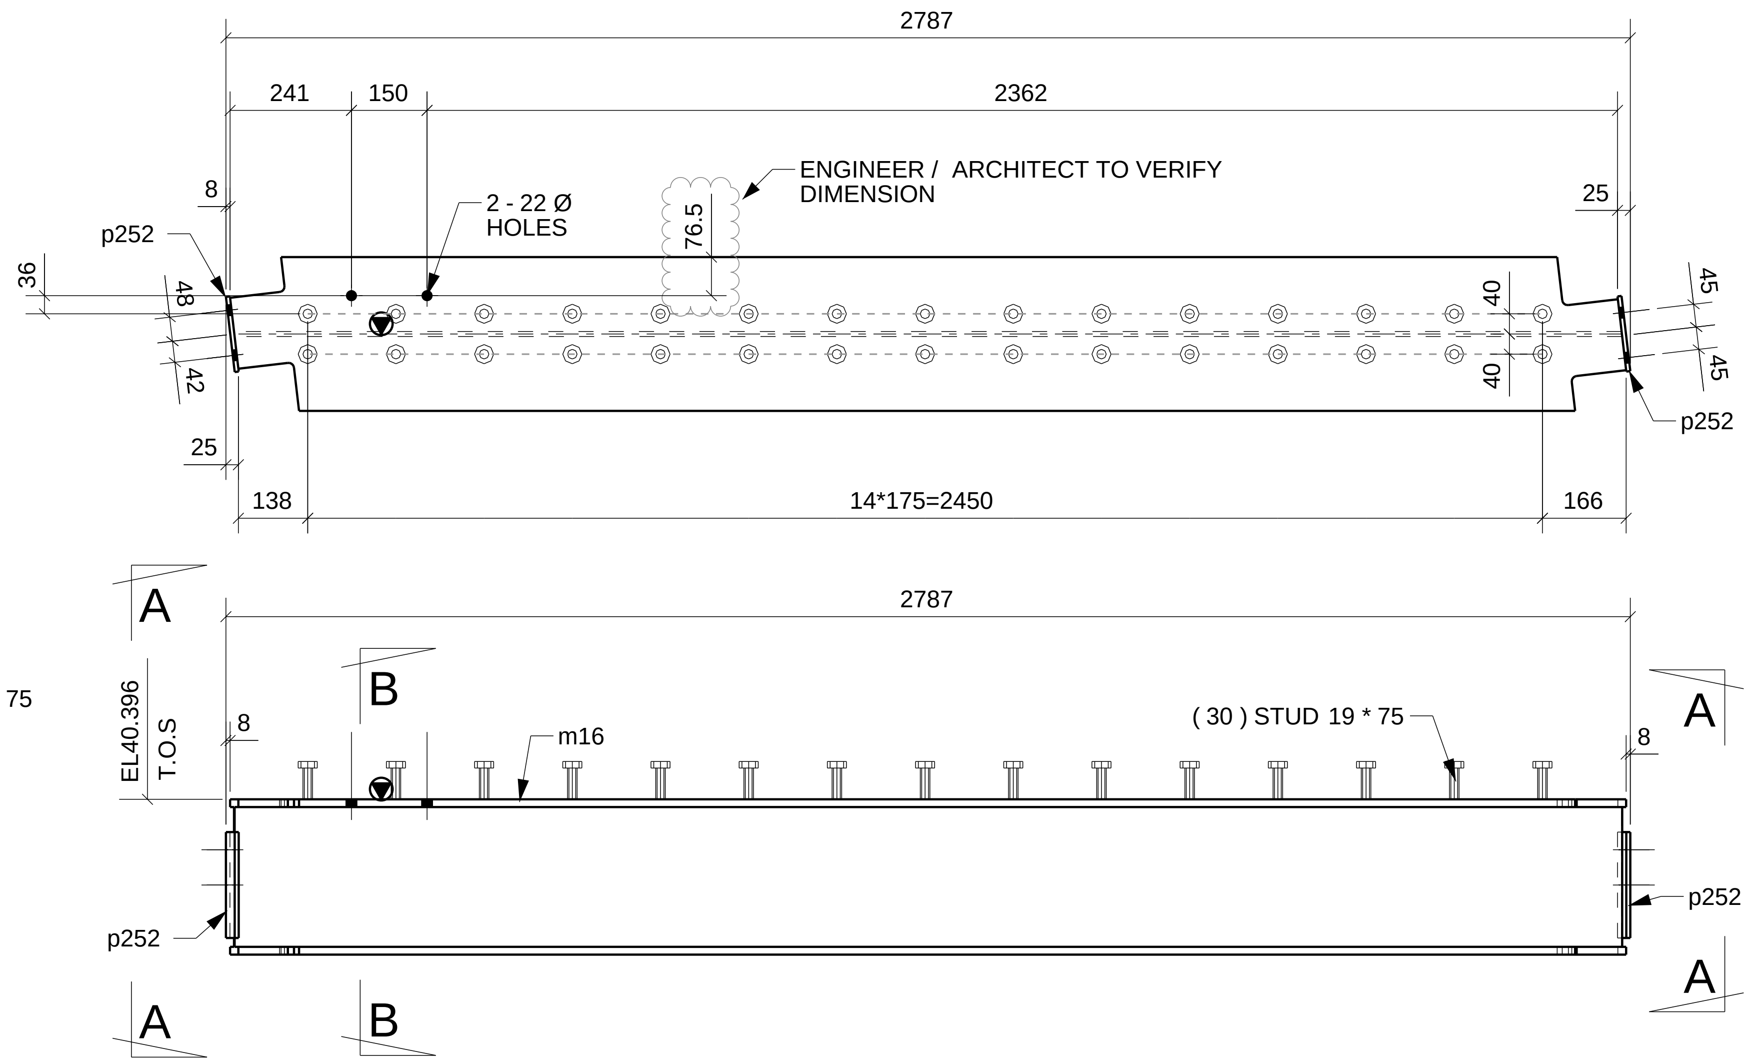

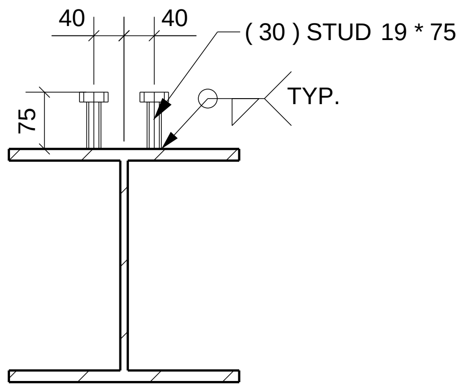

B - B

1:10

LEGEND:

1). ORIENTATION
2). INDICATES CONNECTING SIDE MARK
3). FS = FAR SIDE
4). NS = NEAR SIDE
5). BS = BOTH SIDE
6). EL = ELEVATION
7). TYP = TYPICAL
8). T/COL = TOP OF COLUMN
9). B/BASE PL.= BOTTOM OF BASE PLATE
10). T.O.S = TOP OF STEEL

1 BEAM[S] REQUIRED MK BL1-B5

MATERIAL LIST						
ITEM	No.OFF	SECTION	LENGTH	GRADE	WEIGHT(kg)	AREA(m^2)
m16	1	UC310*97	2770	300	269.6	5.0
p252	2	PL8*150	210	250	4.0	0.1
				TOTAL:	273.6	5.1

General Notes

FOR APPROVAL
NOT FOR FABRICATION

REV	NAME	DATE	DESCRIPTION
A	JB	13/12/19	ISSUED FOR APPROVAL

DRAWING TITLE: BEAM		ISSUE DATE: 13.12.2019	APPROVAL SENT: 13.12.2019
CONTRACT:		CHECKED DATE: 13.12.2019	APPROVAL DATE: 13.12.2019
MODELLED BY: CREATED: 04.12.2019		CHECKED BY: NJ	APPROVED BY:
SCALE: 1:10	PROJECT No.	ASSEMBLY No. BL1-B5	QUANTITY: 1 / SHEET No. / REV. A

PHASE	QTY.
1	6
GRID LOCATION	
BL1-EP	F-E/7
BL1-EP	G-F/7
BL1-EP	H-G/1
BL1-EP	H-G/7
BL1-EP	I-H/1
BL1-EP	I/1

STUD LIST FOR ONE ASSEMBLY				TOTAL No. OF ASSEMBLIES:				6	
Name	Qty	Site/Workshop	Grade	Stud		Head		kg/one	kg/all
				len.	diam.	thick.	diam.		
STUDM19*75	6	Workshop	STUD	75	19	13	35	0.46	2.8

SUB-ASSEMBLY REF.	
No.	In Assembly.
6	ALONE

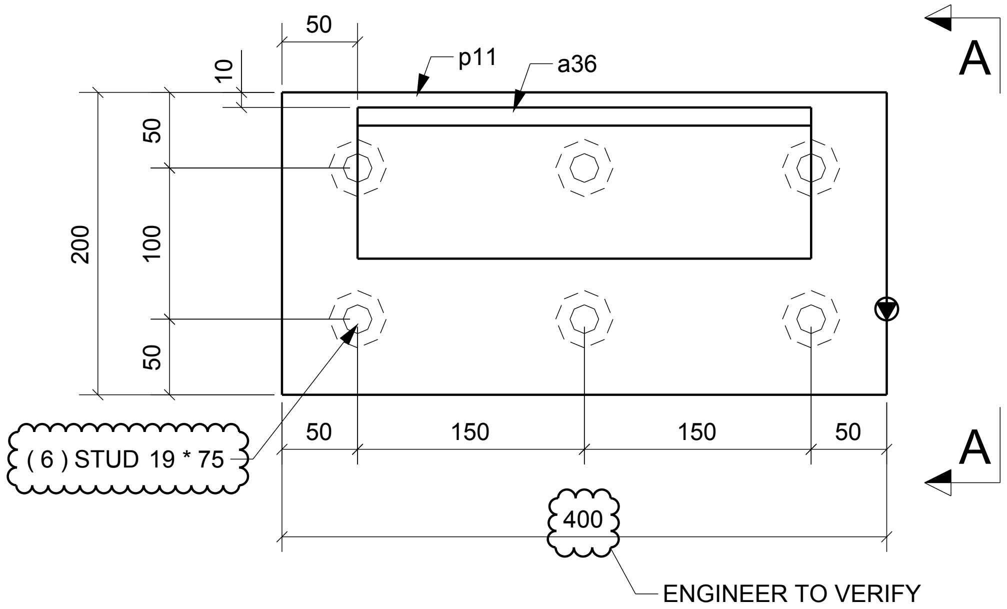

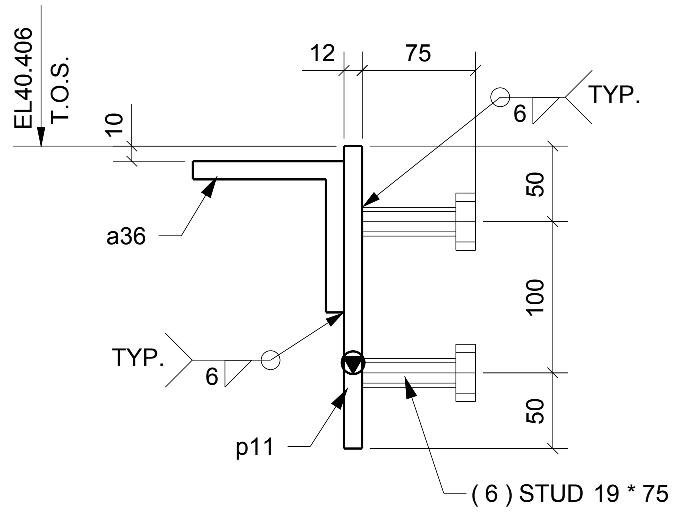

A - A

LEGEND:

1). TYP. = TYPICAL
2). EL. = ELEVATION
3). = ORIENTATION MARK
4). T.O.S. = TOP OF STEEL

6 EMBED PLATE[S] REQUIRED MK BL1-EP1

FOR APPROVAL
NOT FOR FABRICATION

MATERIAL LIST						
ITEM	No.OFF	SECTION	LENGTH	GRADE	WEIGHT(kg)	AREA(m^2)
a36	6	EA100*100*12	300	300	31.9	0.7
p11	6	PL12*200	400	300	45.2	1.0
				TOTAL:	77.1	1.7

General Notes

REV	NAME	DATE	DESCRIPTION
A	AB	13/12/19	ISSUED FOR APPROVAL

DRAWING TITLE: EMBED PLATE		ISSUE DATE:	APPROVAL SENT: 13.12.2019
CONTRACT:		CHECKED DATE: 13.12.2019	APPROVAL DATE: 13.12.2019
MODELLED BY:	CREATED: 02.12.2019	CHECKED BY: NJ	APPROVED BY:
SCALE: 1:5	PROJECT No.	ASSEMBLY No. BL1-EP1	QUANTITY: 6 / SHEET No. / REV. A

PHASE	QTY.
1	1
GRID LOCATION	
C8	<G/<

SUB-ASSEMBLY REF.	
No.	In Assembly.
1	ALONE

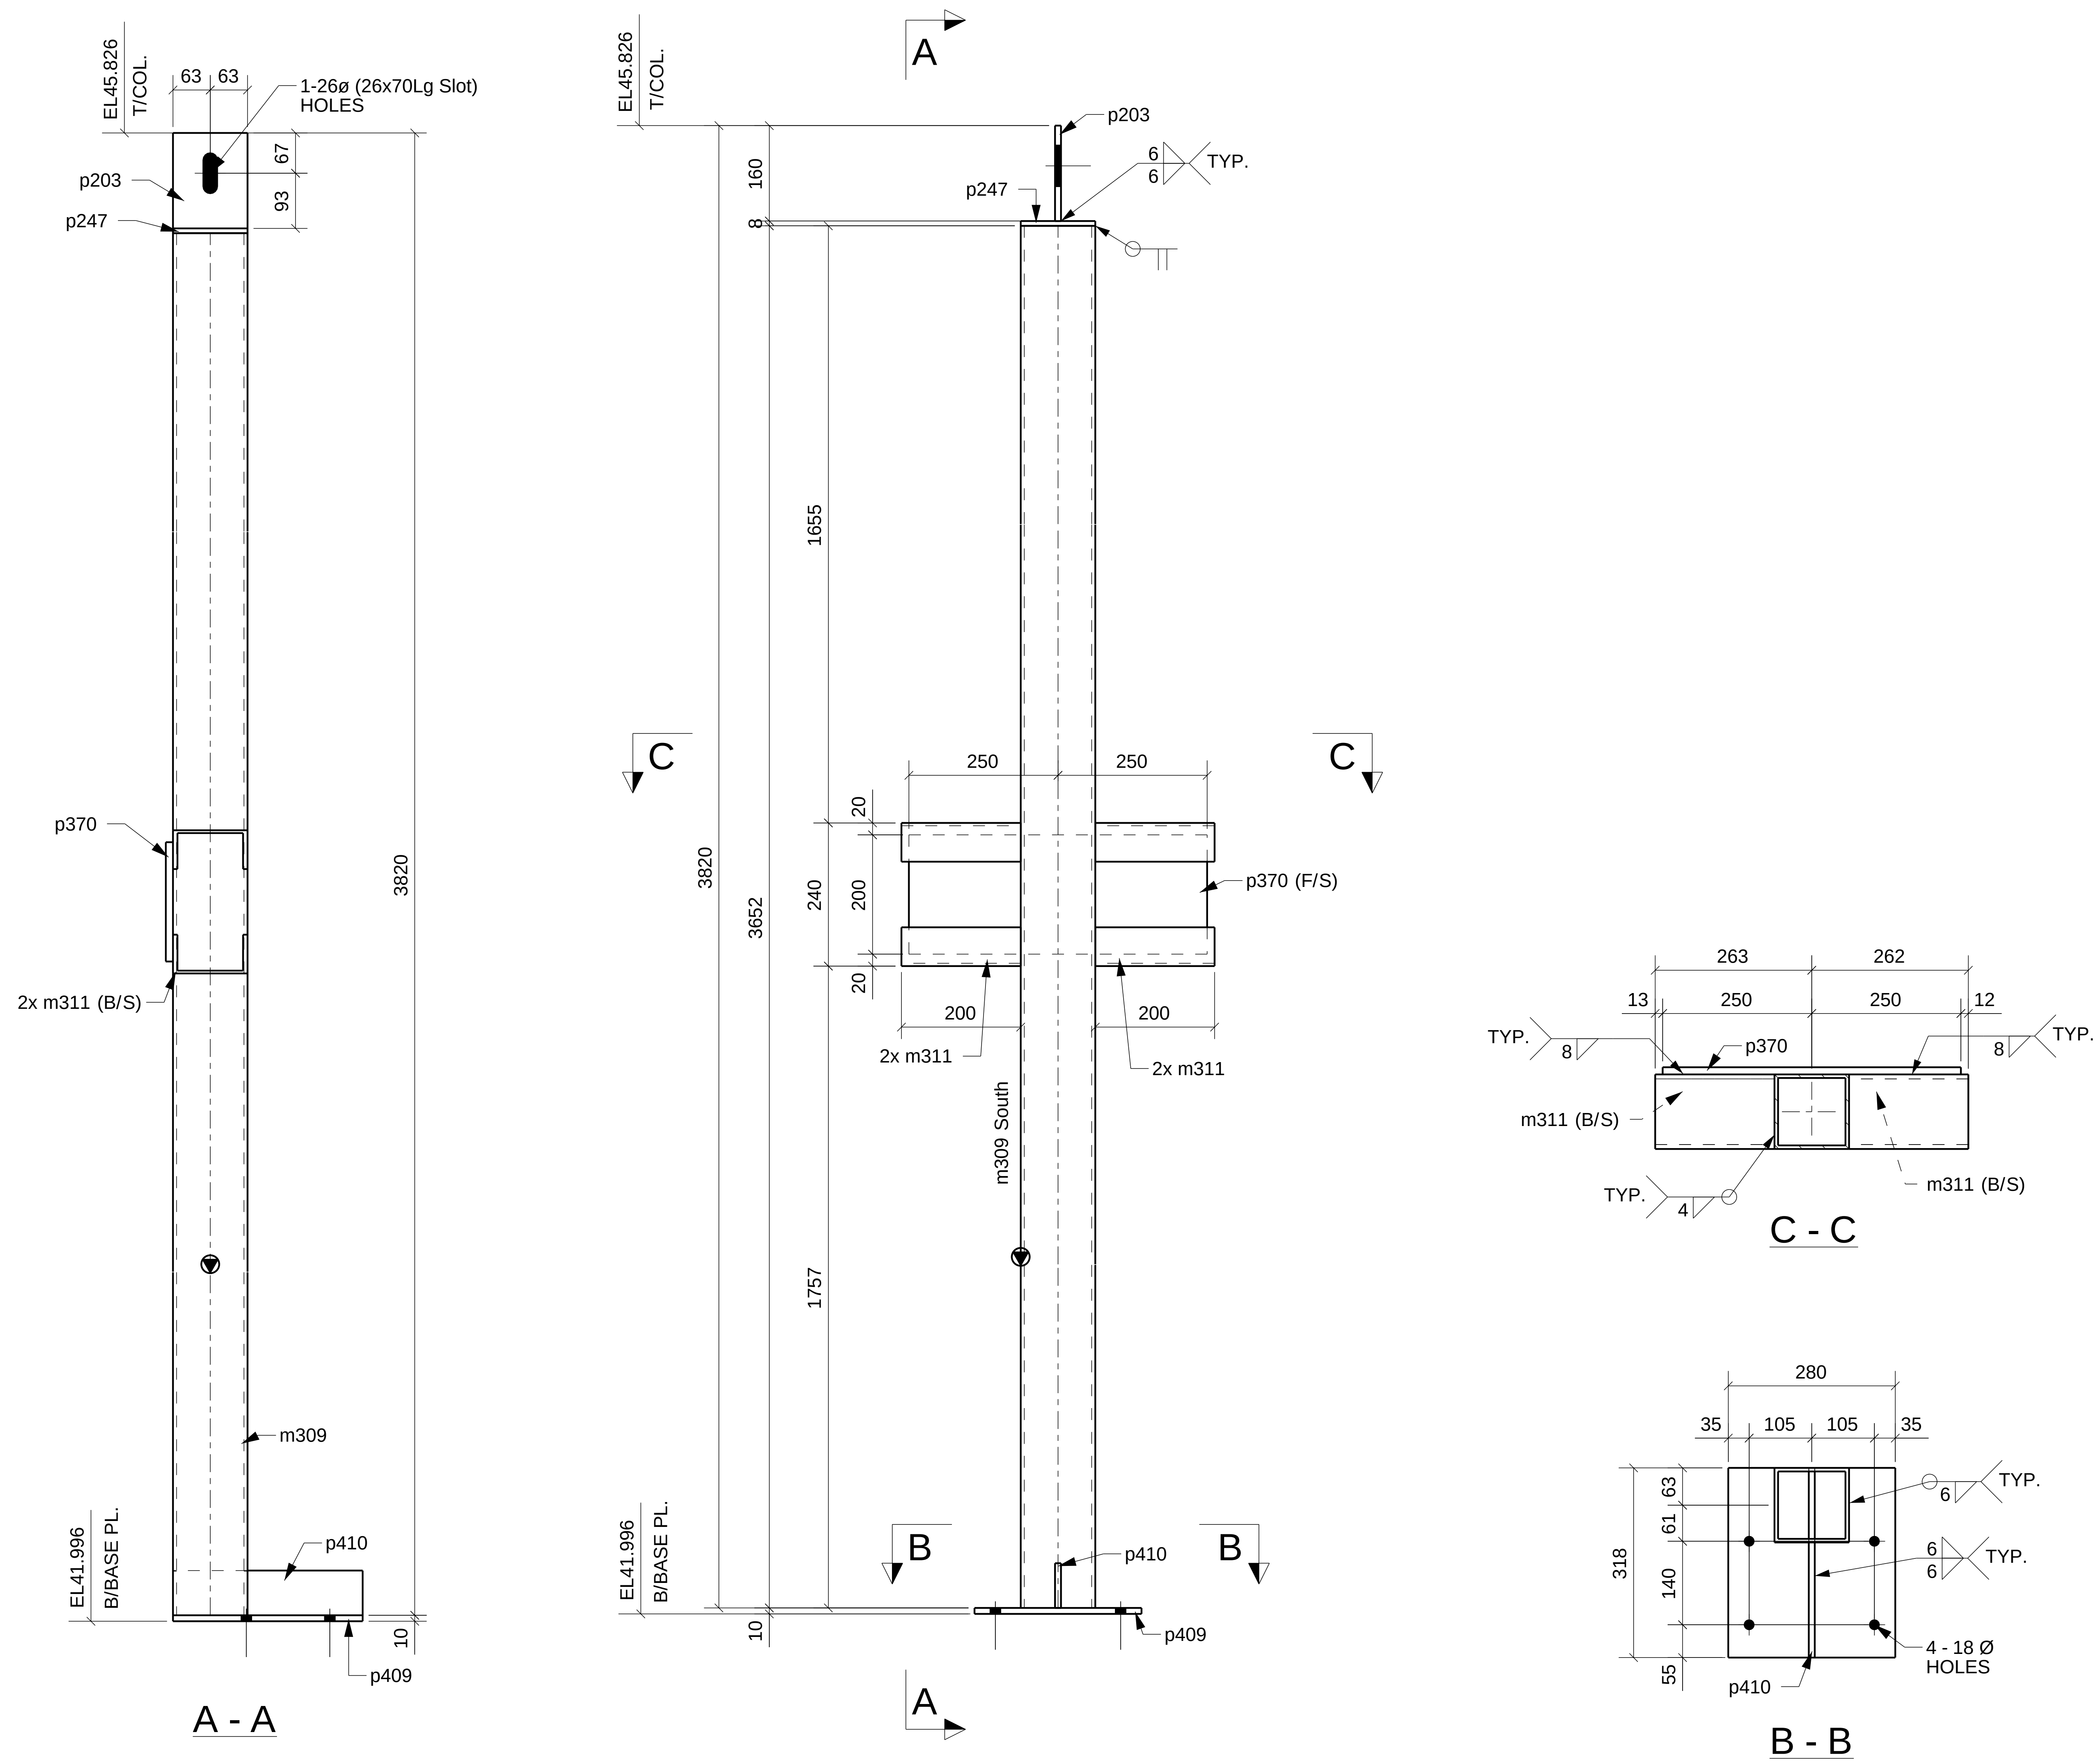

LEGEND:

1). ORIENTATION
2). INDICATES CONNECTING SIDE MARK
3). FS = FAR SIDE
4). NS = NEAR SIDE
5). BS = BOTH SIDE
6). EL = ELEVATION
7). TYP = TYPICAL
8). T/COL = TOP OF COLUMN
9). B/BASE PL.= BOTTOM OF BASE PLATE
10). T.O.S = TOP OF STEEL

1 COLUMN[S] REQUIRED MK C8

MATERIAL LIST

ITEM	No.OFF	SECTION	LENGTH	GRADE	WEIGHT(kg)	AREA(m^2)
m309	1	SHS125*125*6.0	3652	300	78.3	1.7
m311	4	PFC125*65	200	300	9.5	0.4
p203	1	PLT10*125	160	300	1.6	0.0
p247	1	PLT8*125	125	300	1.0	0.0
p370	1	PL12*200	500	300	9.4	0.2
p409	1	FL10*280	318	300	7.0	0.2
p410	1	FL10*75	318	300	1.9	0.1
				TOTAL:	108.6	2.7

General Notes

FOR APPROVAL
NOT FOR FABRICATION

REV	NAME	DATE	DESCRIPTION
A	JB	13/12/19	ISSUED FOR APPROVAL

DRAWING TITLE: COLUMN	ISSUE DATE: 13.12.2019	APPROVAL SENT: 13.12.2019
CONTRACT:	CHECKED DATE: 13.12.2019	APPROVAL DATE: 13.12.2019
MODELLED BY: CREATED: 06.12.2019	CHECKED BY: NJ	APPROVED BY:

SCALE:	PROJECT No.	ASSEMBLY No.	QUANTITY:	SHEET No.	REV.
1:10		C8	1		A

PHASE	QTY.
1	2
GRID LOCATION	
C9	<G/<

SUB-ASSEMBLY REF.	
No.	In Assembly.
2	ALONE

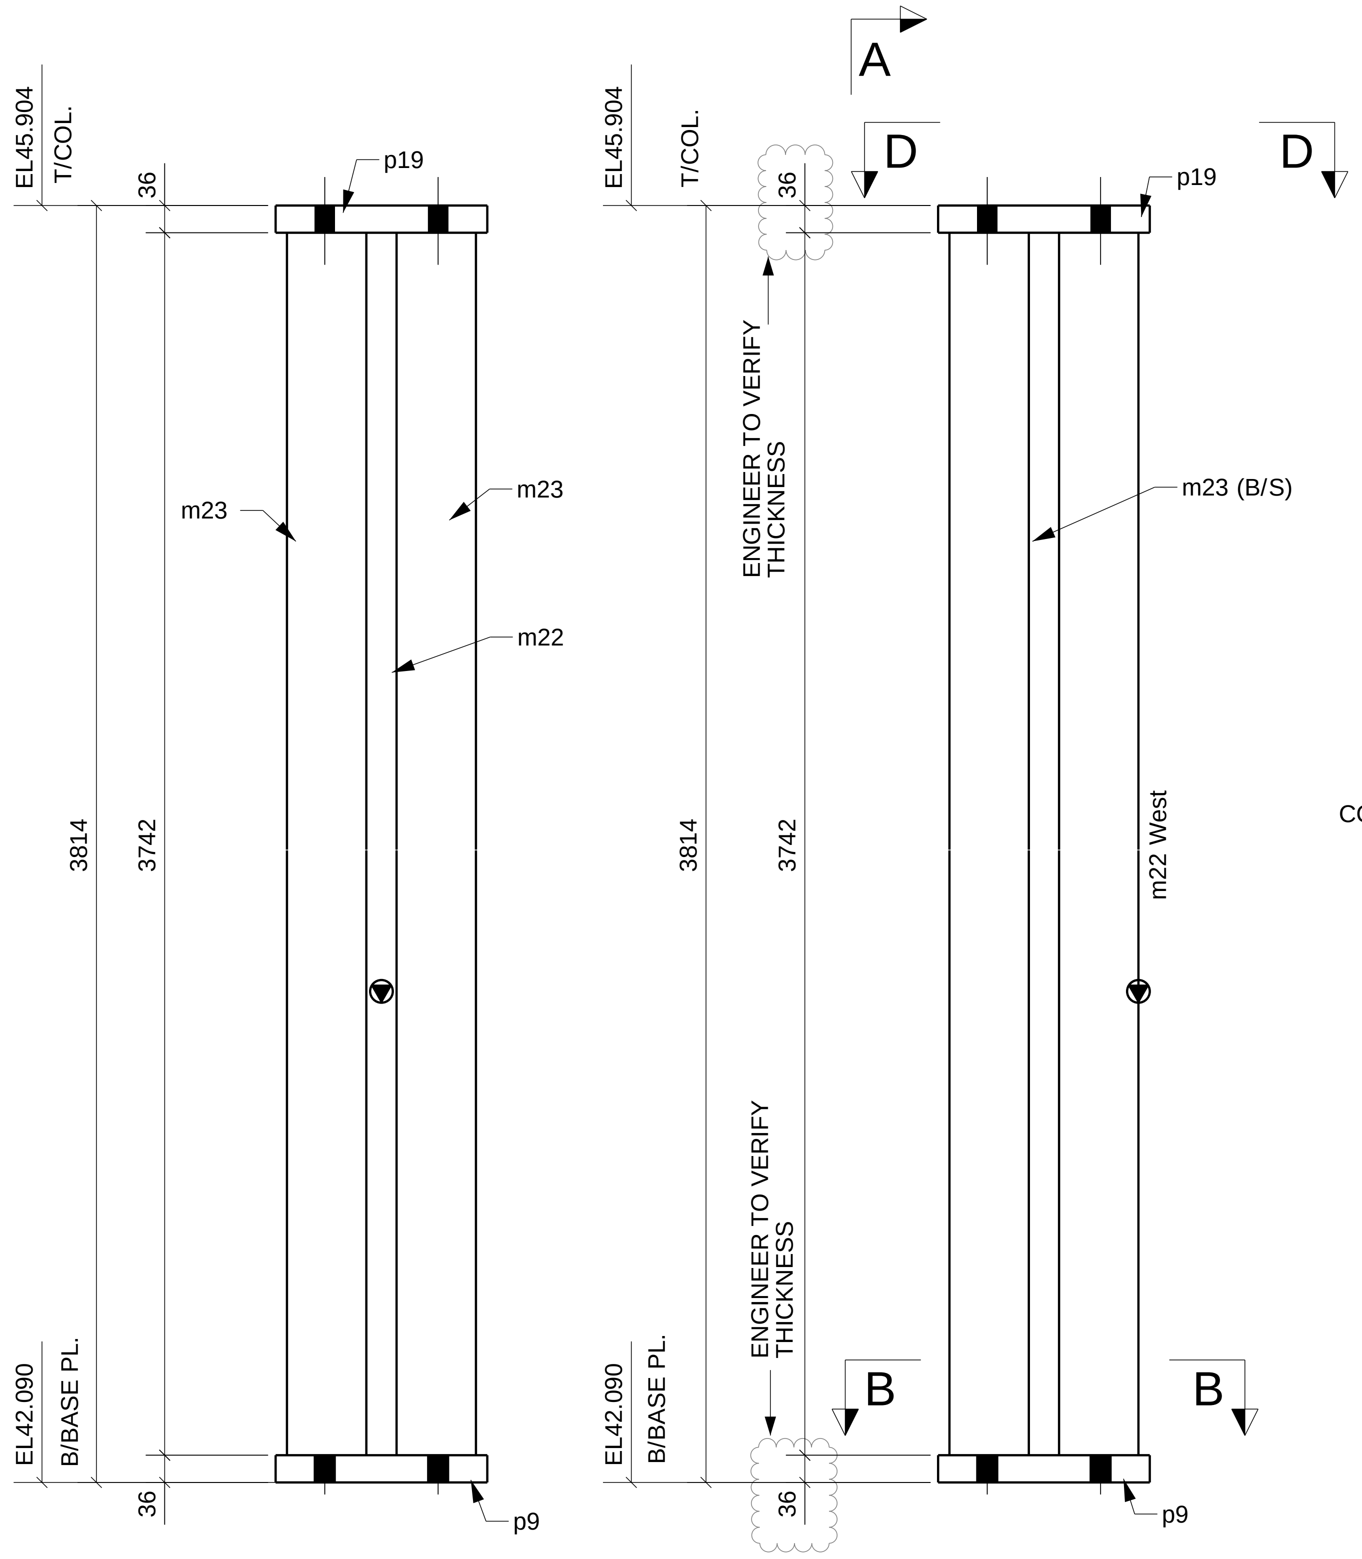

A - A

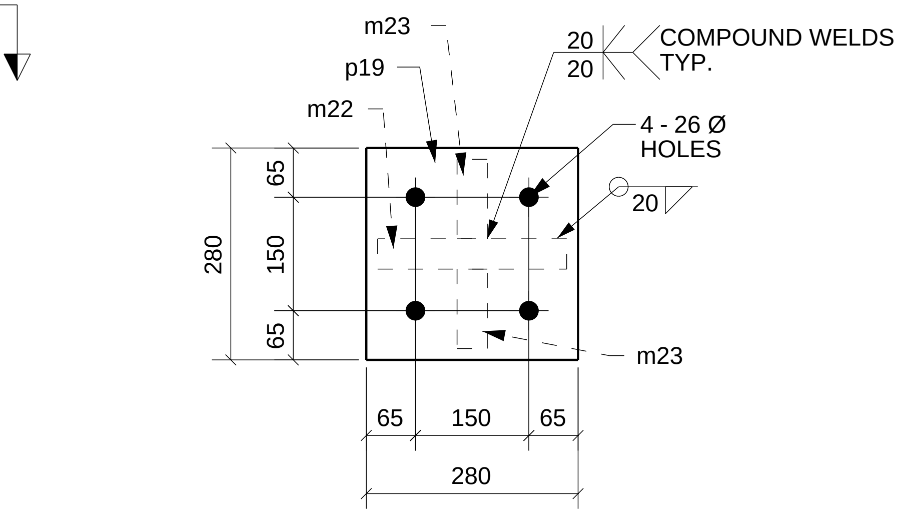

D - D

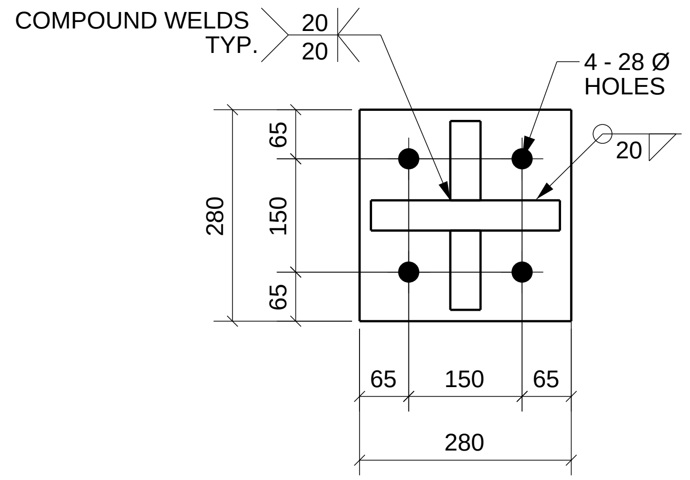

B - B

LEGEND:

1). ORIENTATION
2). < INDICATES CONNECTING SIDE MARK
3). FS = FAR SIDE
4). NS = NEAR SIDE
5). BS = BOTH SIDE
6). EL = ELEVATION
7). TYP = TYPICAL
8). T/COL = TOP OF COLUMN
9). B/BASE PL.= BOTTOM OF BASE PLATE
10). T.O.S = TOP OF STEEL

2 COLUMN[S] REQUIRED MK C9

MATERIAL LIST

ITEM	No.OFF	SECTION	LENGTH	GRADE	WEIGHT(kg)	AREA(m^2)
m22	2	PL40*250	3742	300	587.5	4.4
m23	4	PL40*105	3742	300	493.5	4.4
p9	2	PLT36*280	280	250	44.3	0.4
p19	2	PLT36*280	280	250	44.3	0.4
				TOTAL:	1169.6	9.5

General Notes

FOR APPROVAL
NOT FOR FABRICATION

REV	NAME	DATE	DESCRIPTION
A	JB	13/12/19	ISSUED FOR APPROVAL

DRAWING TITLE: COLUMN	ISSUE DATE: 13.12.2019	APPROVAL SENT: 13.12.2019
CONTRACT:	CHECKED DATE: 13.12.2019	APPROVAL DATE: 13.12.2019
MODELLED BY: CREATED: 02.12.2019	CHECKED BY: NJ	APPROVED BY:
SCALE: 1:10 / PROJECT No. / ASSEMBLY No.	C9	QUANTITY: 2 / SHEET No. / REV. A

PHASE	QTY.
1	1
GRID LOCATION	
GL-CP1	<G/<

SUB-ASSEMBLY REF.	
No.	In Assembly.
1	ALONE

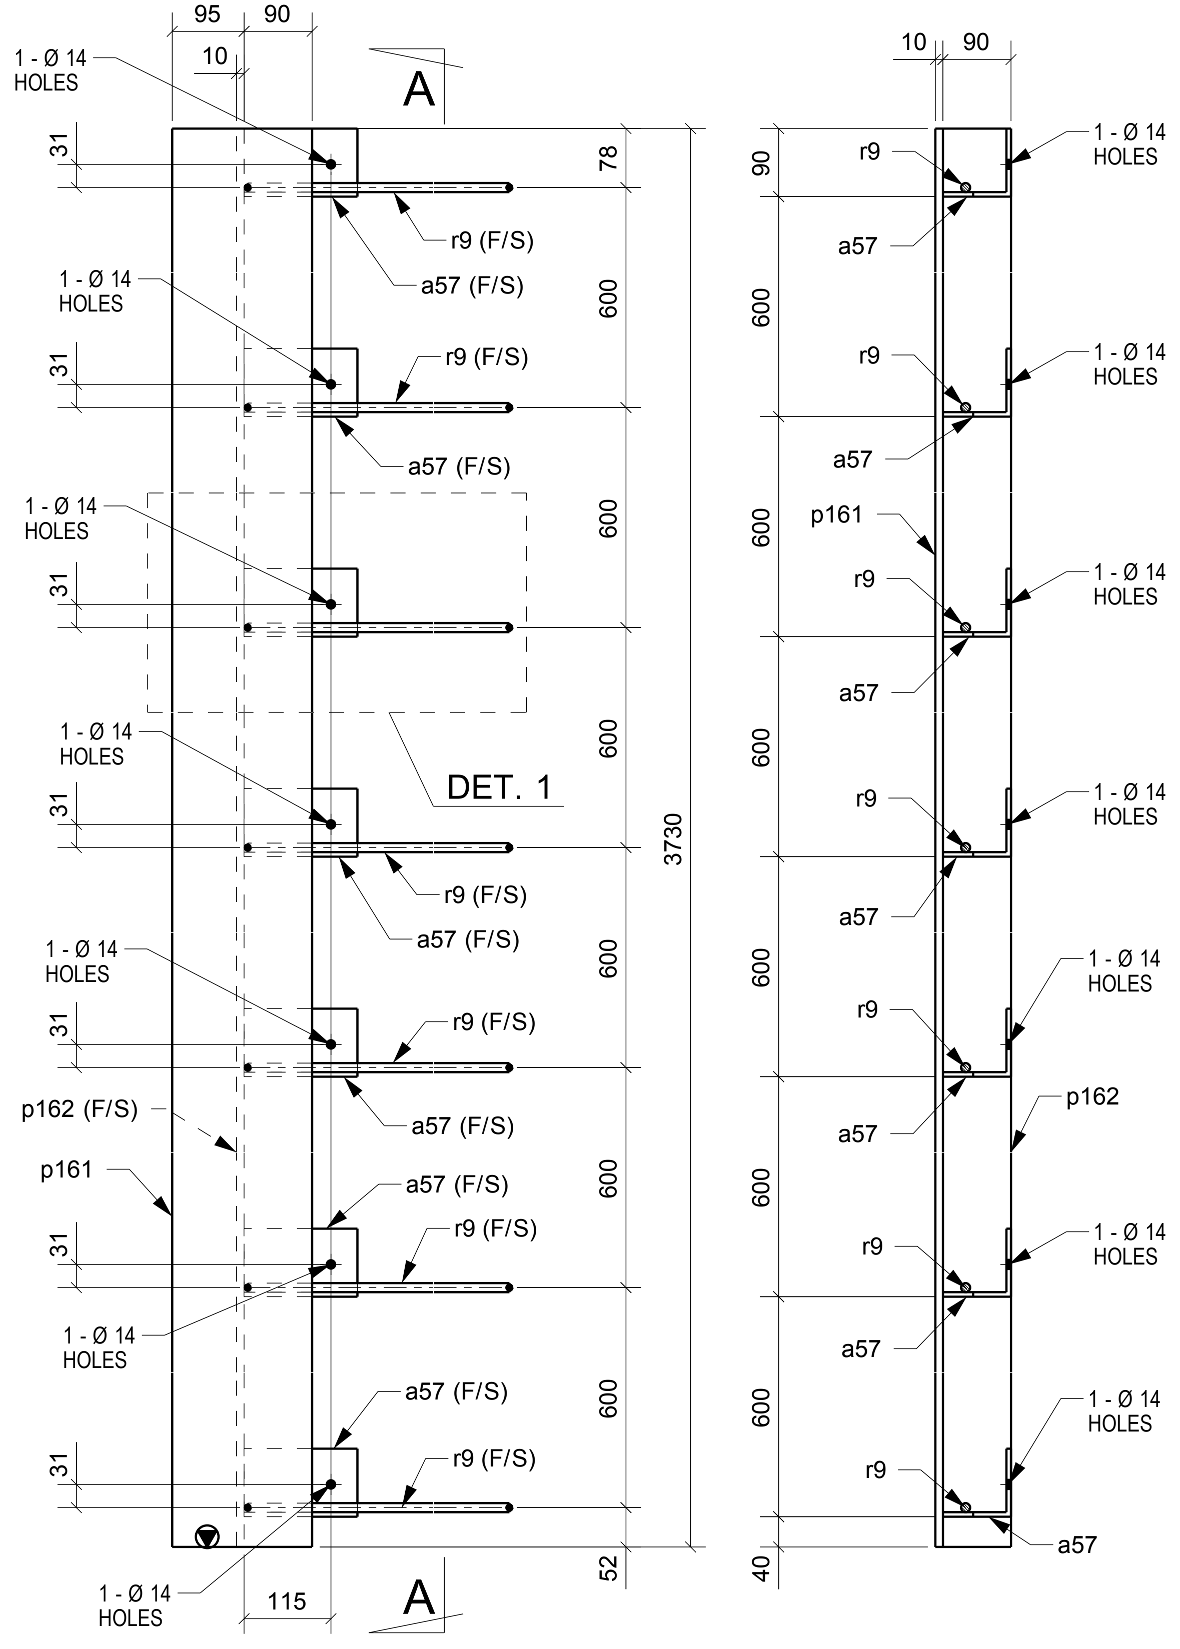

1 COVER PLATE[S] REQUIRED MK GL-CP1
Finish - GALV.

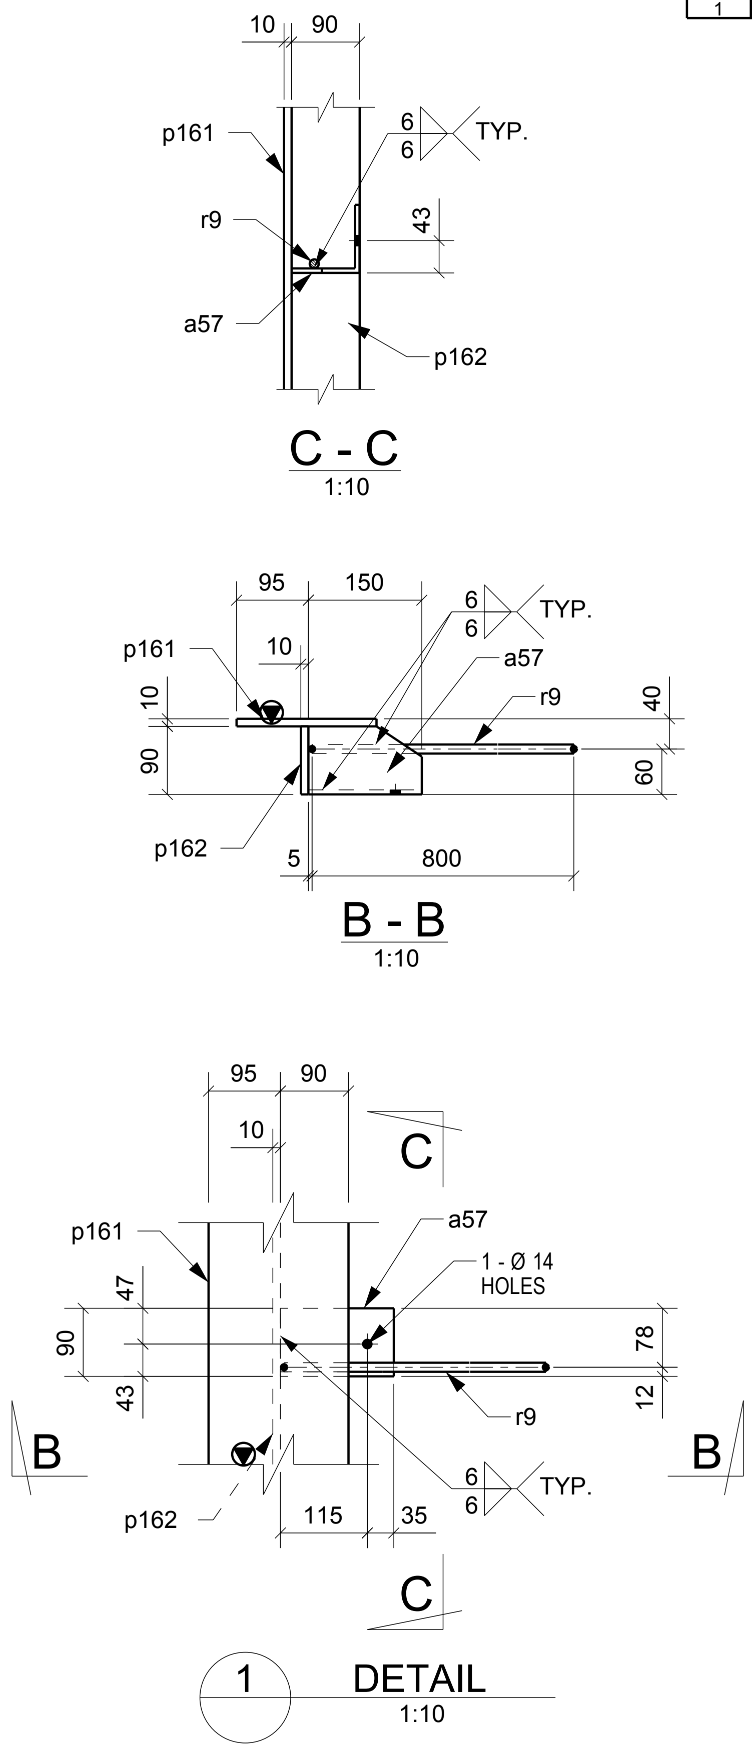

FOR APPROVAL
NOT FOR FABRICATION

LEGEND:

1). ORIENTATION
2). < INDICATES CONNECTING SIDE MARK
3). FS = FAR SIDE
4). NS = NEAR SIDE
5). BS = BOTH SIDE
6). EL = ELEVATION
7). TYP = TYPICAL
8). T/COL = TOP OF COLUMN
9). B/BASE PL.= BOTTOM OF BASE PLATE
10). T.O.S = TOP OF STEEL

MATERIAL LIST

ITEM	No.OFF	SECTION	LENGTH	GRADE	WEIGHT(kg)	AREA(m^2)
a57	7	EA90*90*6	150	300	8.7	0.4
p161	1	PL10*185	3730	300	54.2	1.5
p162	1	PL10*90	3730	300	26.4	0.7
r9	7	D12	800	300	4.5	0.2
				TOTAL:	93.7	2.8

General Notes

REV	NAME	DATE	DESCRIPTION
A	SD	13/12/19	ISSUED FOR APPROVAL

DRAWING TITLE: COVER PLATE		ISSUE DATE:	APPROVAL SENT: 13.12.2019
CONTRACT:		CHECKED DATE: 13.12.2019	APPROVAL DATE: 13.12.2019
MODELLED BY:	CREATED: 02.12.2019	CHECKED BY: NJ	APPROVED BY:
SCALE: 1:10	PROJECT No.	ASSEMBLY No. GL-CP1	QUANTITY: 1 / SHEET No. / REV. A

PHASE	QTY.
1	2
GRID LOCATION	
GL-EP2	J/3
GL-EP2	J/5

SUB-ASSEMBLY REF.	
No.	In Assembly.
2	ALONE

STUD LIST FOR ONE ASSEMBLY				TOTAL No. OF ASSEMBLIES:					16
Name	Qty	Site/Workshop	Grade	Stud		Head		kg/one	kg/all
				len.	diam.	thick.	diam.		
STUDM19*250	12	Workshop	STUD	250	19	13	35	0.46	5.5

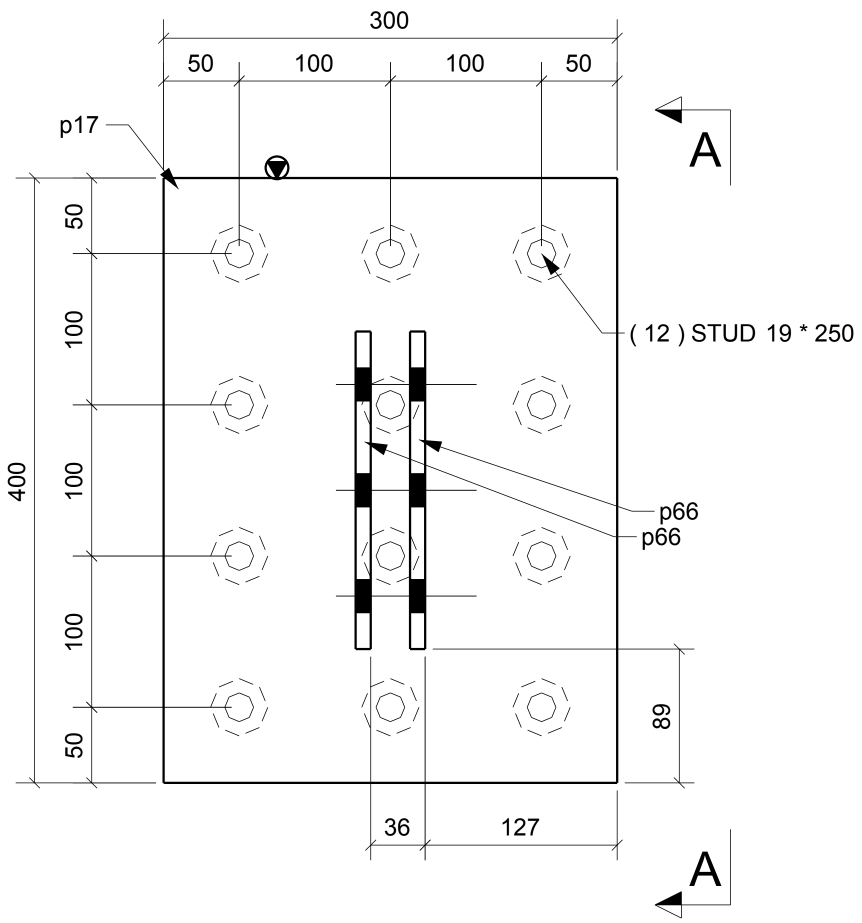

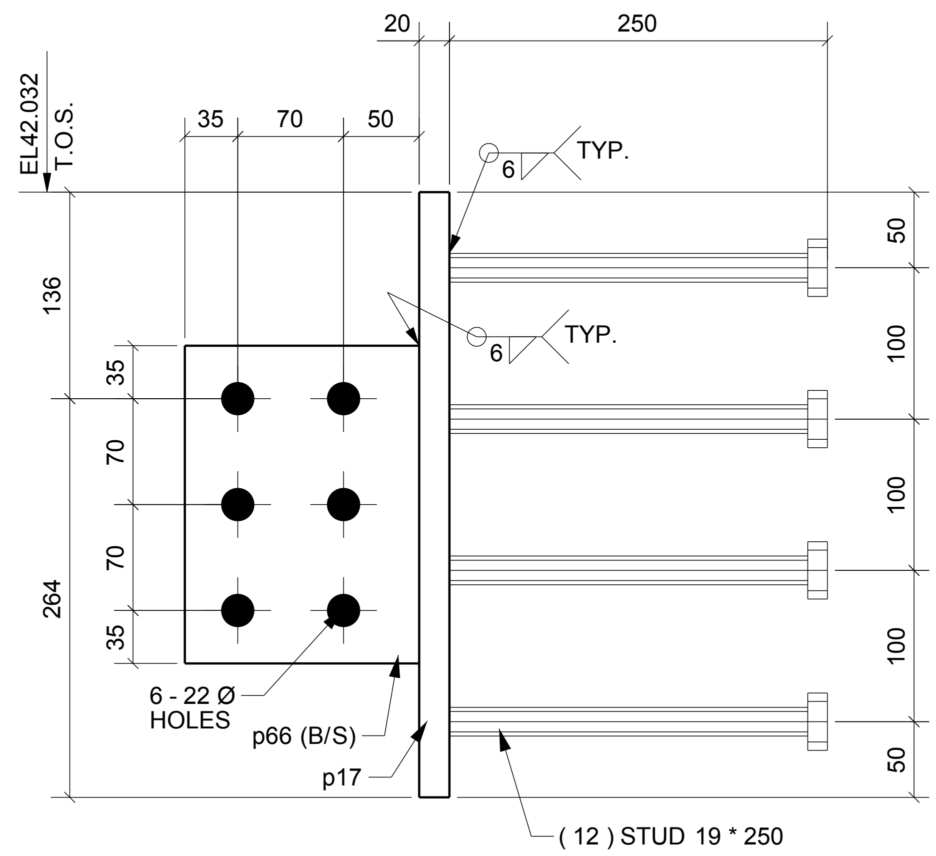

A - A

FOR APPROVAL
NOT FOR FABRICATION

LEGEND:

1). TYP. = TYPICAL
2). EL. = ELEVATION
3). = ORIENTATION MARK
4). T.O.S. = TOP OF STEEL

2 EMBED PLATE[S] REQUIRED MK GL-EP2

MATERIAL LIST						
ITEM	No.OFF	SECTION	LENGTH	GRADE	WEIGHT(kg)	AREA(m^2)
p17	2	PLT20*300	400	300	37.7	0.5
p66	4	PLT10*155	210	250	10.2	0.3
				TOTAL:	47.9	0.8

General Notes

REV	NAME	DATE	DESCRIPTION
A	AB	13/12/19	ISSUED FOR APPROVAL

DRAWING TITLE: EMBED PLATE		ISSUE DATE:	APPROVAL SENT: 13.12.2019
CONTRACT:		CHECKED DATE: 13.12.2019	APPROVAL DATE: 13.12.2019
MODELLED BY: CREATED: 13.12.2019		CHECKED BY: NJ	APPROVED BY:
SCALE: 1:5	PROJECT No. ASSEMBLY No.	GL-EP2	QUANTITY: 2 / SHEET No. / REV. A

PHASE	QTY.
1	1
GRID LOCATION	
GL-RF1	<G/<

SUB-ASSEMBLY REF.	
No.	In Assembly.
1	ALONE

STUD LIST FOR ONE ASSEMBLY				TOTAL No. OF ASSEMBLIES:				1	
Name	Qty	Site/Workshop	Grade	Stud		Head		kg/one	kg/all
				len.	diam.	thick.	diam.		
STUDM19*75	22	Site	STUD	75	19	13	35	0.46	4.6

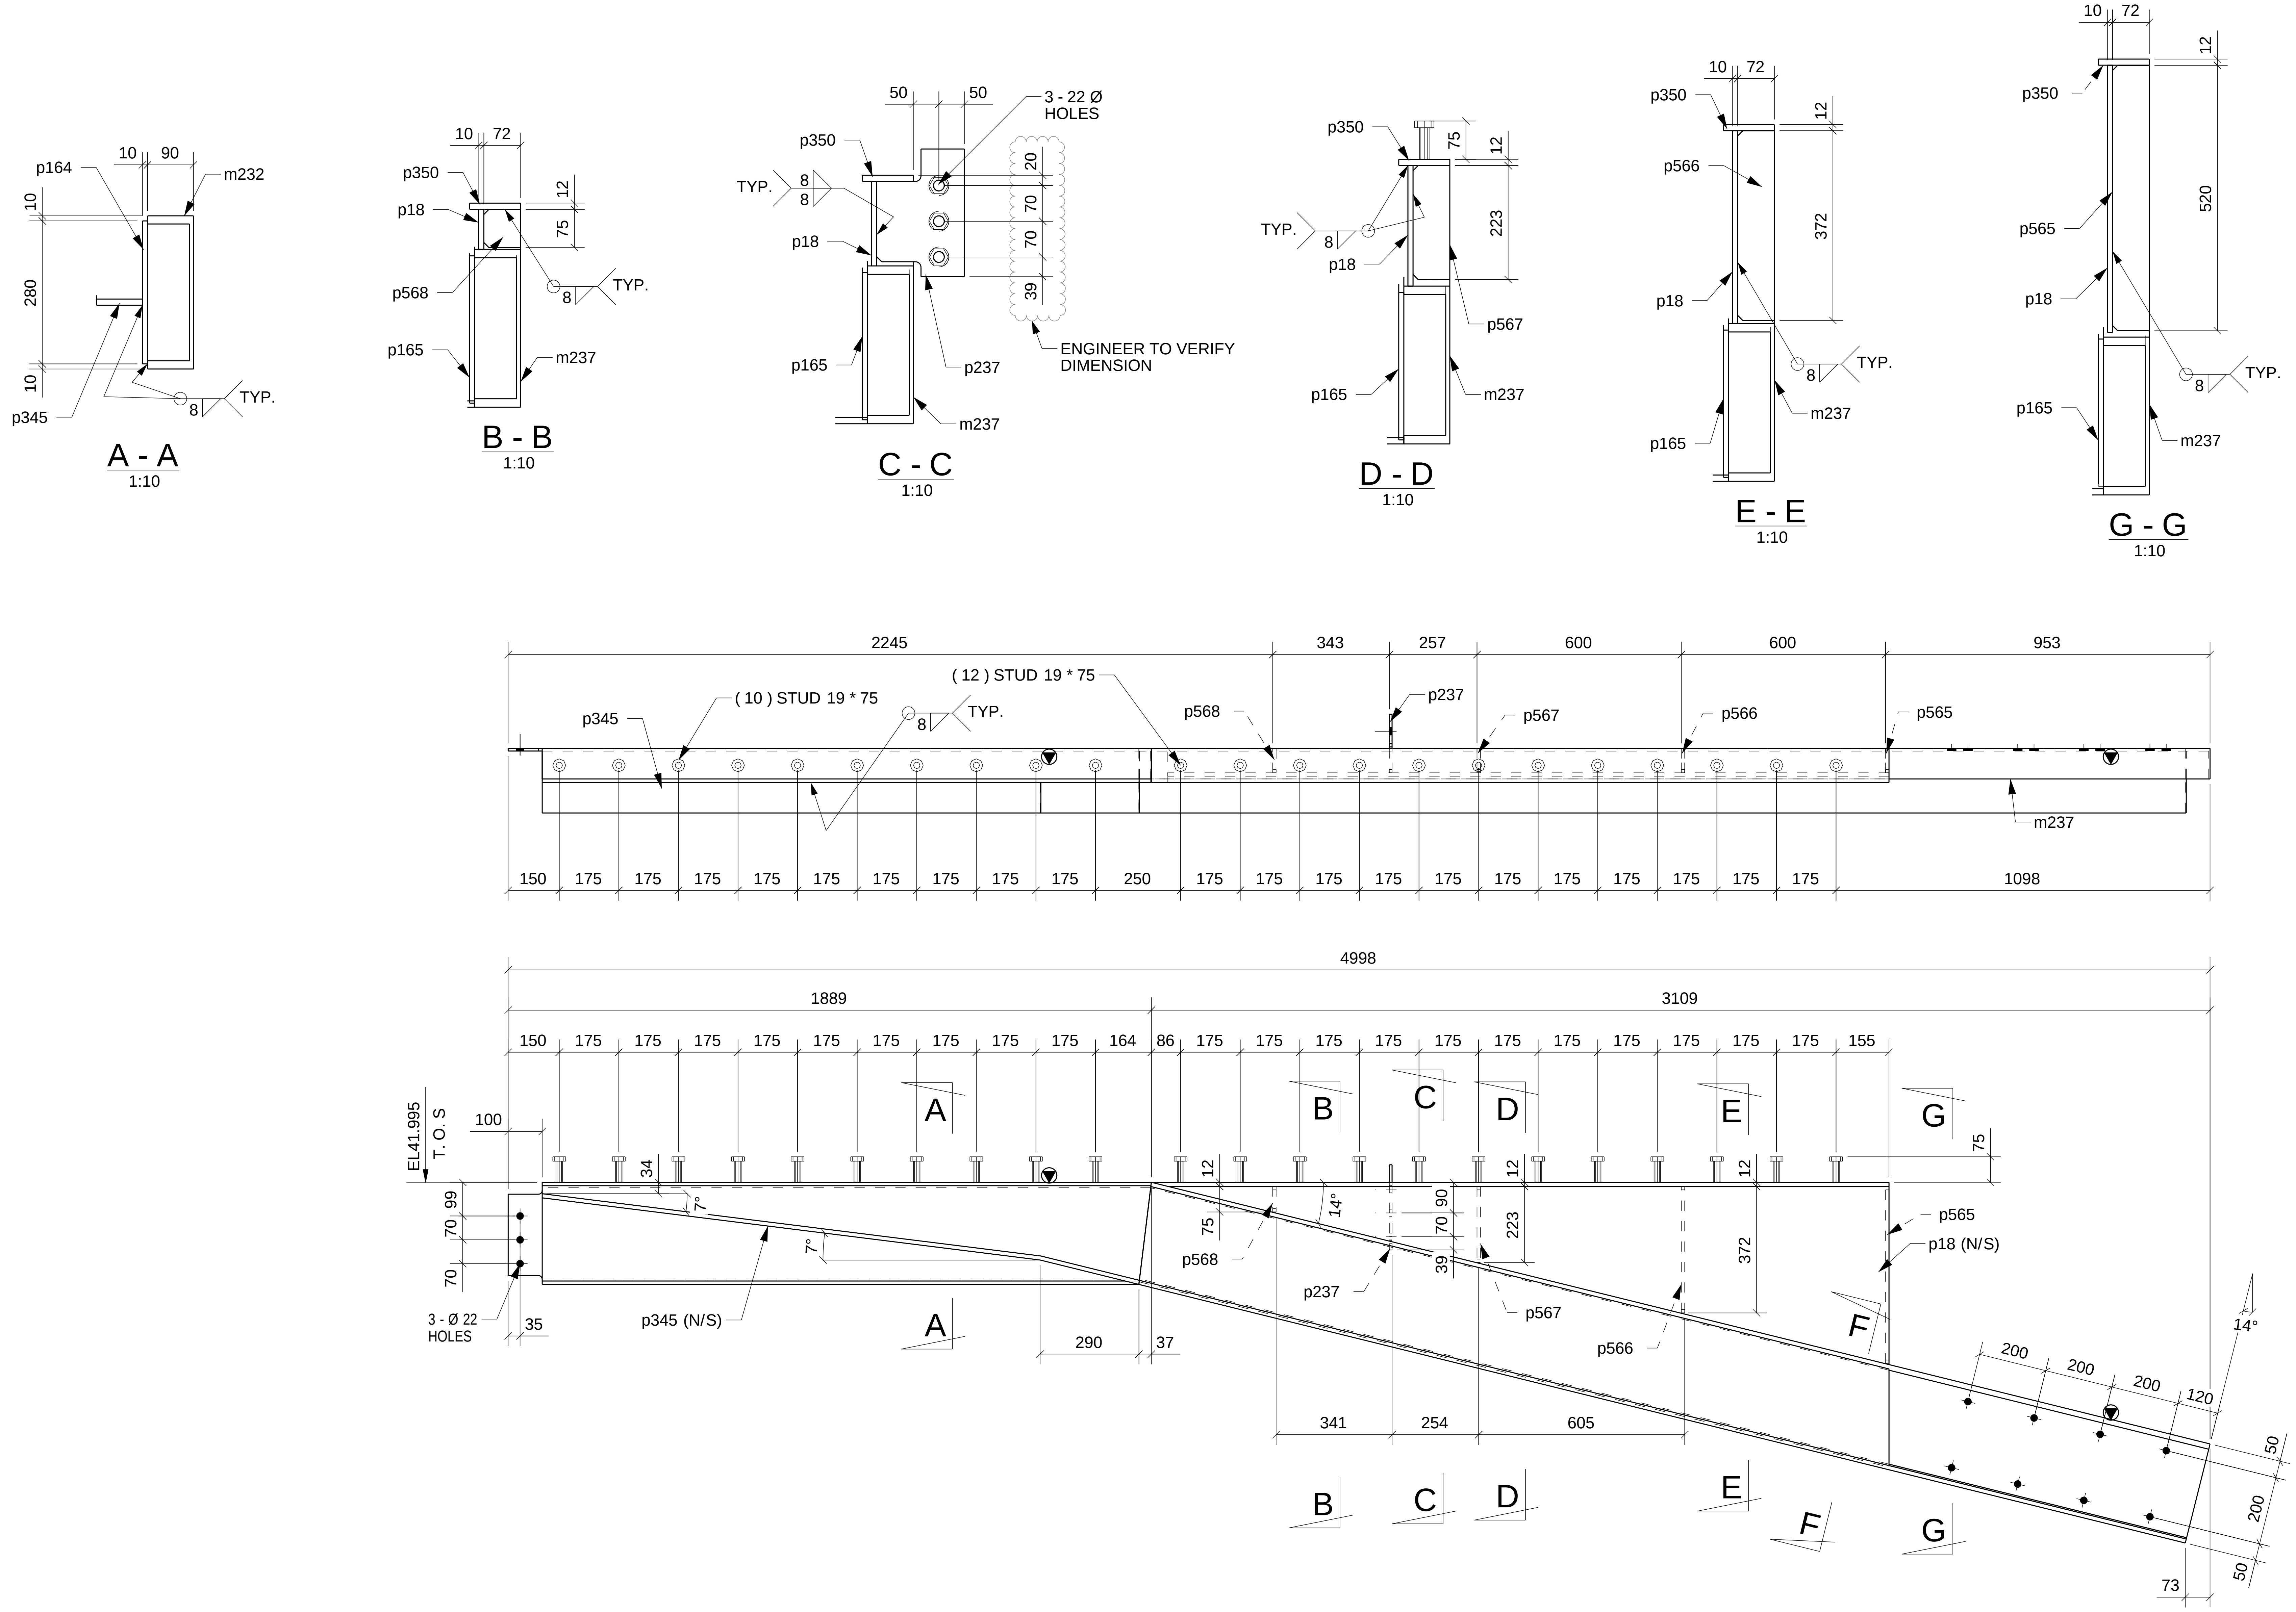

MATERIAL LIST						
ITEM	No.OFF	SECTION	LENGTH	GRADE	WEIGHT(kg)	AREA(m^2)
m232	1	PFC300*90	1889	300	75.8	1.8
m237	1	PFC300*90	3203	300	128.5	3.0
p18	1	PLT10*523	2118	250	43.5	1.2
p164	1	PL10*280	1788	300	38.9	1.0
p165	1	PL10*280	2302	300	49.5	1.3
p237	1	PL8*250	172	250	2.2	0.1
p345	1	PL12*90	1775	300	15.0	0.4
p347	1	PL12*100	3167	300	29.8	0.7
p350	1	PL12*100	2166	300	20.2	0.5
p565	1	PLT10*72	520	300	2.9	0.1
p566	1	PLT10*72	372	300	2.1	0.1
p567	1	PLT10*72	223	300	1.3	0.0
p568	1	PL10*75	72	300	0.4	0.0
				TOTAL:	410.1	10.1

LEGEND:

1). ORIENTATION
2). INDICATES CONNECTING SIDE MARK
3). FS = FAR SIDE
4). NS = NEAR SIDE
5). BS = BOTH SIDE
6). EL = ELEVATION
7). TYP = TYPICAL
8). T/COL = TOP OF COLUMN
9). B/BASE PL.= BOTTOM OF BASE PLATE
10). T.O.S = TOP OF STEEL

FOR APPROVAL
NOT FOR FABRICATION

1 RAMP FRAME[S] REQUIRED MK GL-RF1

General Notes	REV	NAME	DATE	DESCRIPTION
	A	SD	13/12/19	ISSUED FOR APPROVAL

DRAWING TITLE: RAMP FRAME	ISSUE DATE: 13.12.2019	APPROVAL SENT: 13.12.2019	
CONTRACT:	CHECKED DATE: 13.12.2019	APPROVAL DATE: 13.12.2019	
MODELLED BY: CREATED: 02.12.2019	CHECKED BY: NJ	APPROVED BY:	
SCALE: 1:10	PROJECT No. ASSEMBLY No. GL-RF1	QUANTITY: 1	SHEET No. / REV. A

PHASE	QTY.
1	1
GRID LOCATION	
L1-B1	<G/<

STUD LIST FOR ONE ASSEMBLY				TOTAL No. OF ASSEMBLIES:				7	
Name	Qty	Site/Workshop	Grade	Stud		Head		kg/one	kg/all
				len.	diam.	thick.	diam.		
STUDM19*150	15	Site	STUD	150	19	13	35	0.46	6.9

SUB-ASSEMBLY REF.	
No.	In Assembly.
1	ALONE

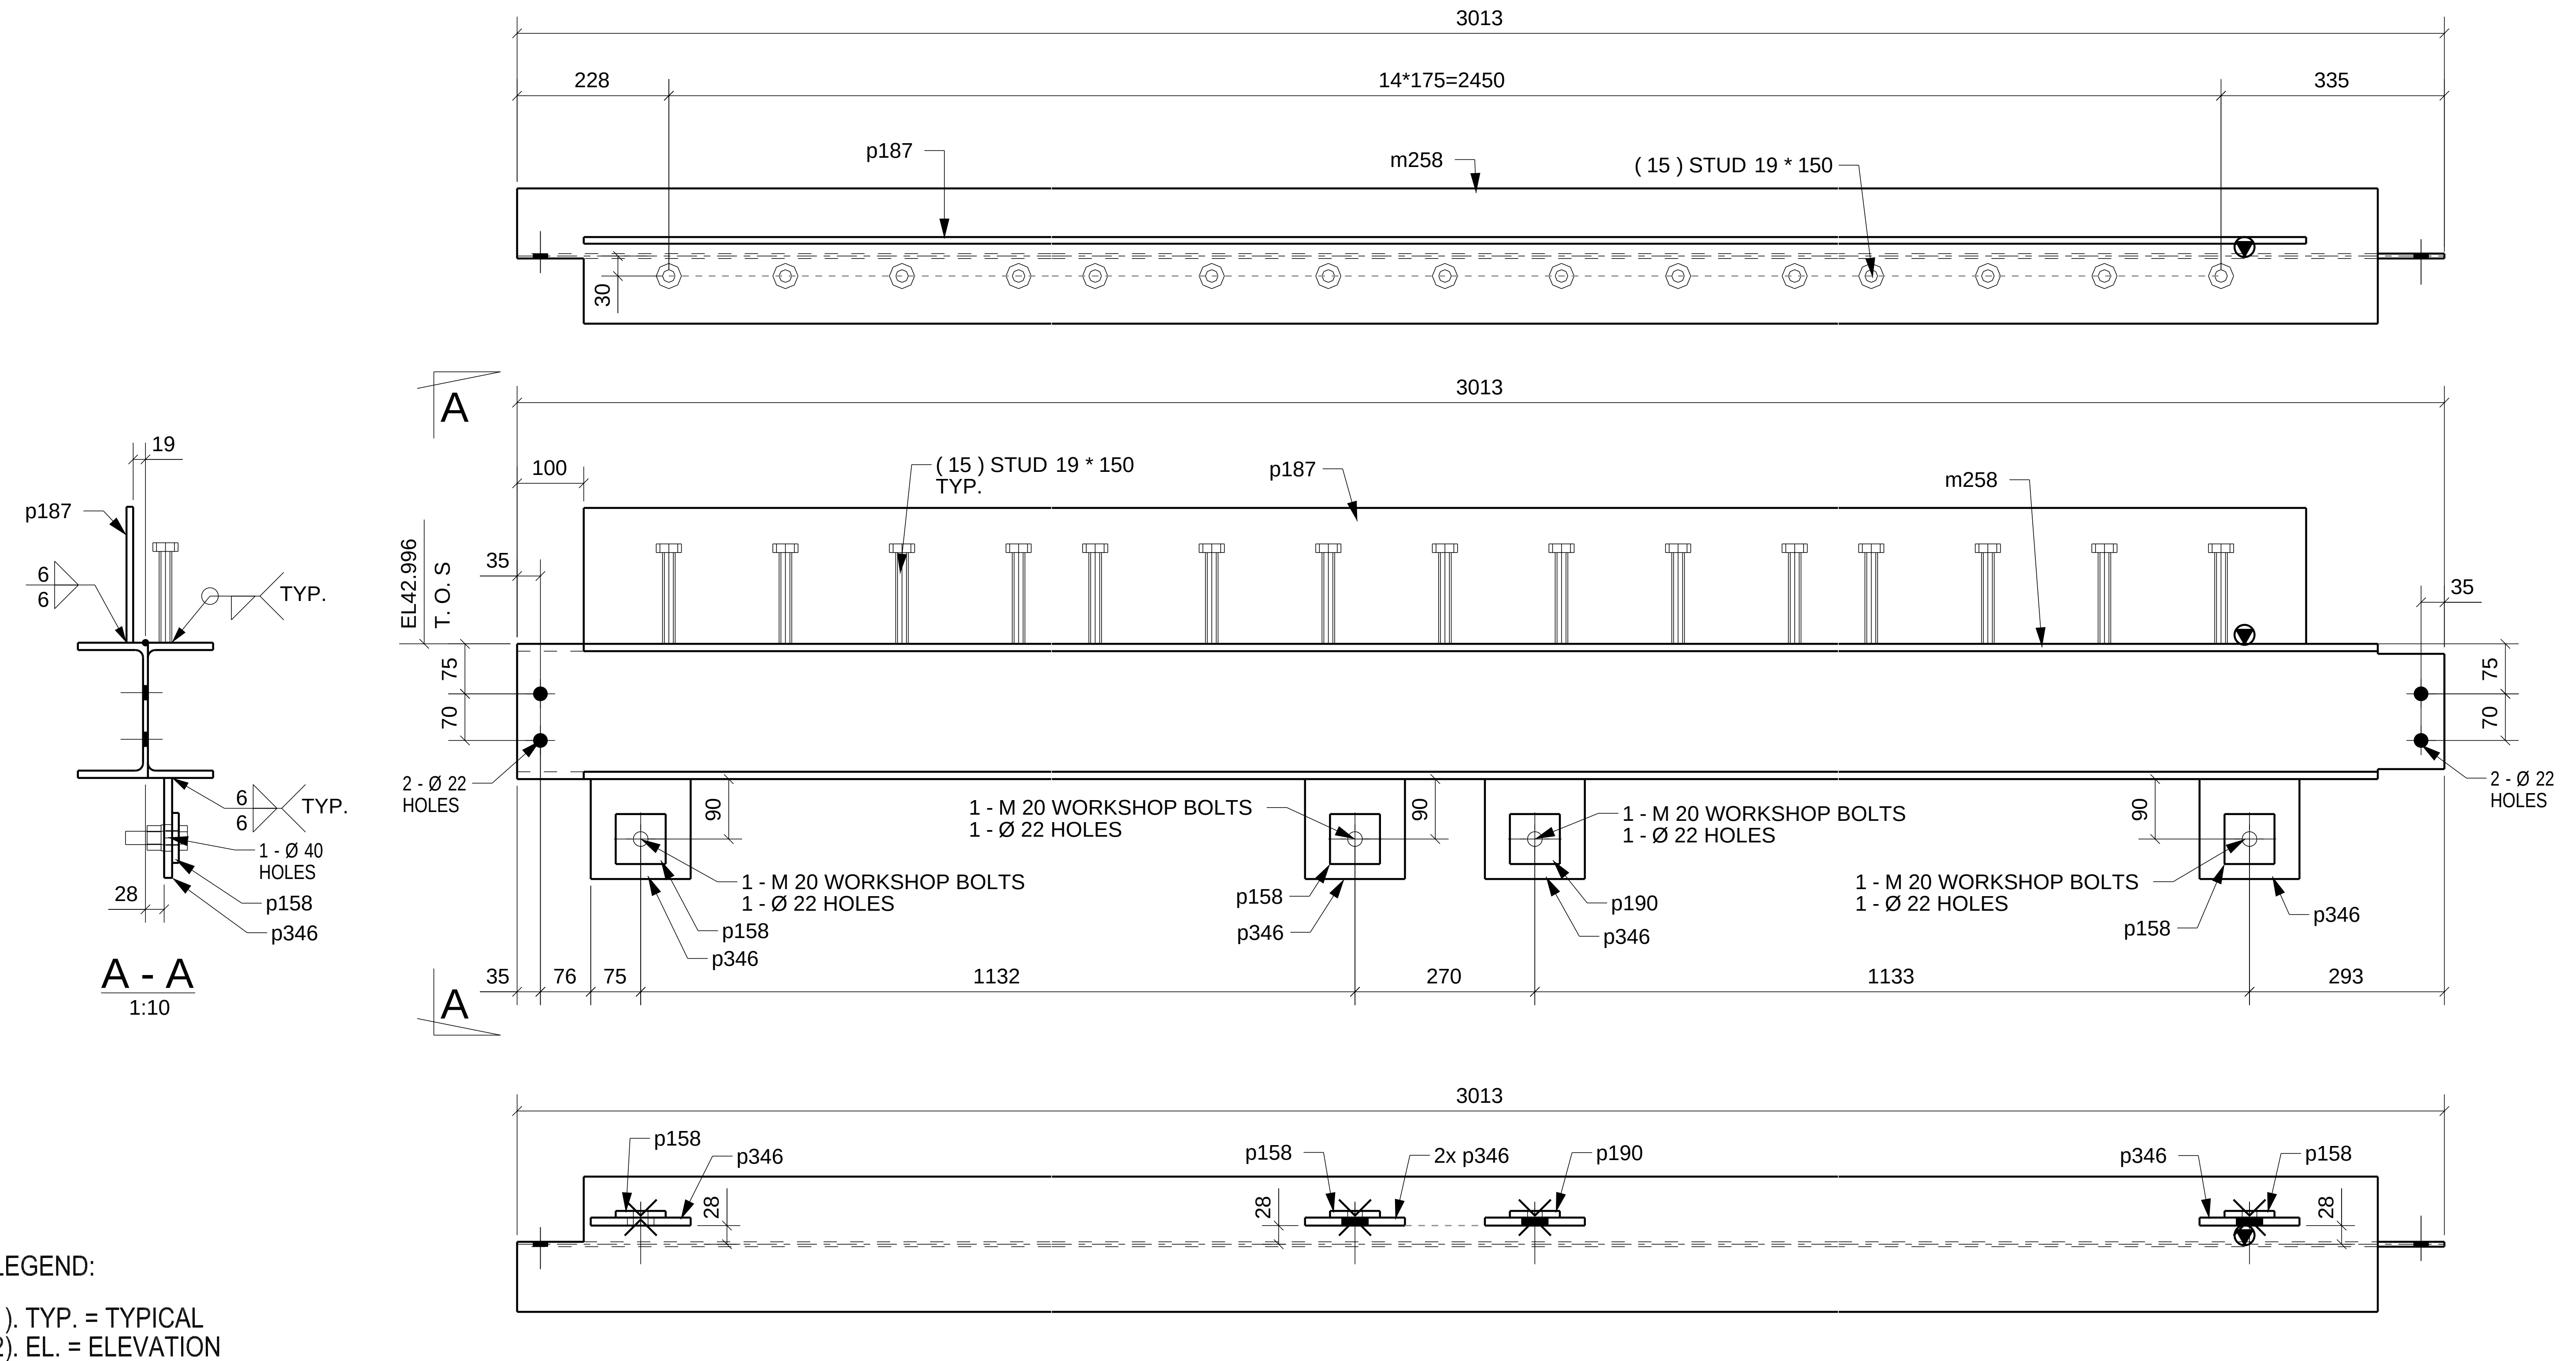

LEGEND:

1). TYP. = TYPICAL
2). EL. = ELEVATION
3). = ORIENTATION MARK
4). T.O.S. = TOP OF STEEL

1 BEAM[S] REQUIRED MK L1-B1

MATERIAL LIST						
ITEM	No.OFF	SECTION	LENGTH	GRADE	WEIGHT(kg)	AREA(m²)
m258	1	UC200*46	3013	300	139.5	3.6
p158	3	PL10*75	75	300	1.3	0.0
p187	1	PL10*204	2706	300	43.3	1.2
p190	1	PL10*75	75	300	0.4	0.0
p346	4	PL12*150	150	300	8.5	0.2
				TOTAL:	193.1	5.0

General Notes

FOR APPROVAL
NOT FOR FABRICATION

REV	NAME	DATE	DESCRIPTION
A	JB	13/12/19	ISSUED FOR APPROVAL

DRAWING TITLE: BEAM		ISSUE DATE: 13.12.2019	APPROVAL SENT: 13.12.2019
CONTRACT:		CHECKED DATE: 13.12.2019	APPROVAL DATE: 13.12.2019
MODELLED BY:	CREATED: 03.12.2019	CHECKED BY: NJ	APPROVED BY:
SCALE: 1:10	PROJECT No.	ASSEMBLY No. L1-B1	QUANTITY: 1 / SHEET No. / REV. A

Qty.	In Assembly
4	C6
4	C7

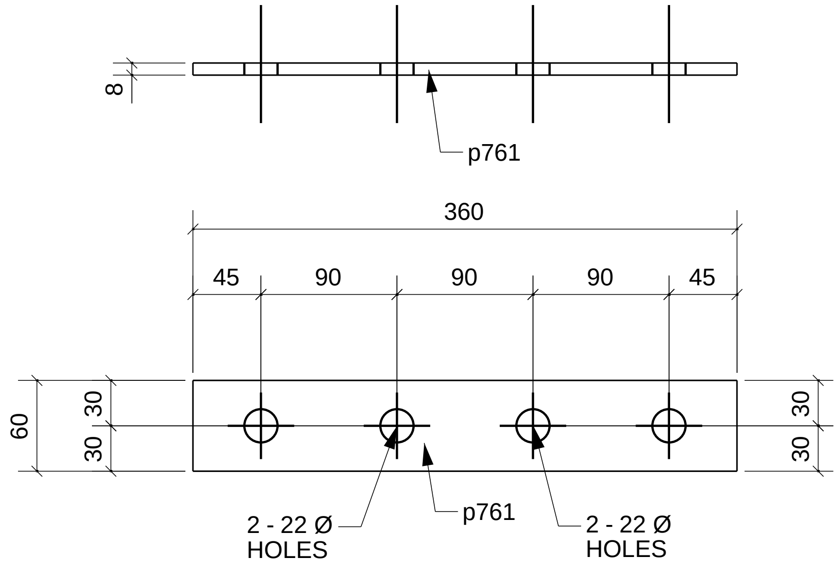

FOR APPROVAL
NOT FOR FABRICATION

MARK	SECTION	GRADE	Qty	LENGTH	AREA M2	WEIGHT KG
p761	PLT8*60	300	8	360	0.05	1.36
MATERIAL LIST FOR WORKSHOP				TOTAL	0.40	10.85

DRAWING No.	p761	PLATE	
CONTRACT:			
DRAWN BY:		ISSUE DATE:	13.12.2019
REVISION No:	A	REVISON DATE:	1576195200

Qty.	In Assembly
1	GL-B5

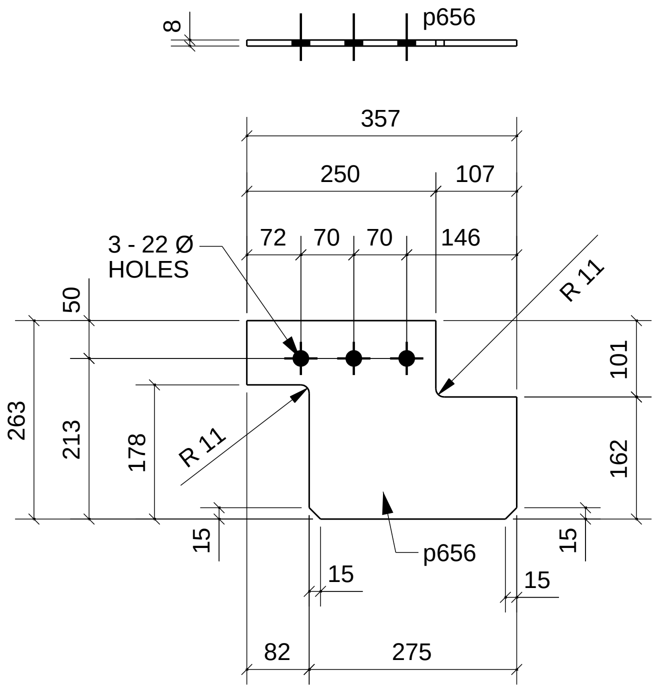

FOR APPROVAL
NOT FOR FABRICATION

MARK	SECTION	GRADE	Qty	LENGTH	AREA M2	WEIGHT KG
p656	PLT8*263	250	1	357	0.15	4.28
MATERIAL LIST FOR WORKSHOP				TOTAL	0.15	4.28

DRAWING No.	p656	PLATE	
CONTRACT:			
DRAWN BY:		ISSUE DATE:	12.12.2019
REVISION No:	A	REVISON DATE:	1576195200

Qty.	In Assembly
2	GL-B9

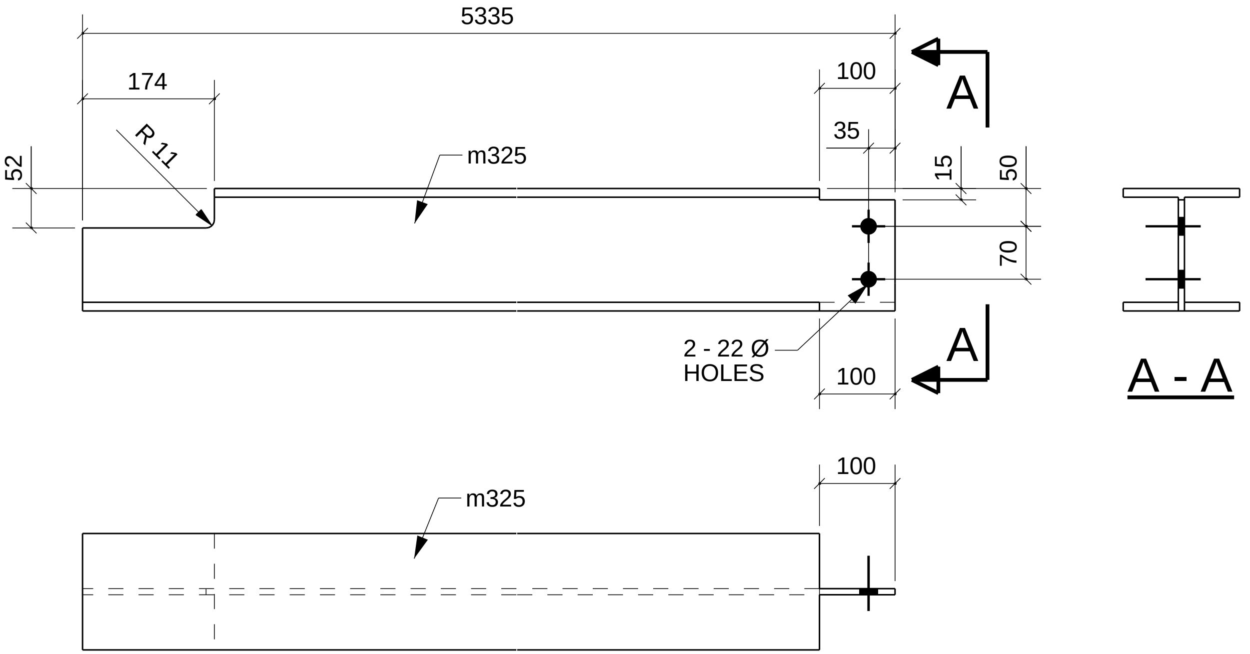

FOR APPROVAL
NOT FOR CONSTRUCTION

MARK	SECTION	GRADE	Qty	LENGTH	AREA M2	WEIGHT KG
m325	UC150*37	300	2	5335	4.85	198.07
MATERIAL LIST FOR WORKSHOP				TOTAL	9.71	396.15

DRAWING No.	m325	BEAM	
CONTRACT:			
DRAWN BY:		ISSUE DATE:	12.12.2019
REVISION No:	A	REVISON DATE:	1576195200

Qty.	In Assembly
1	C8

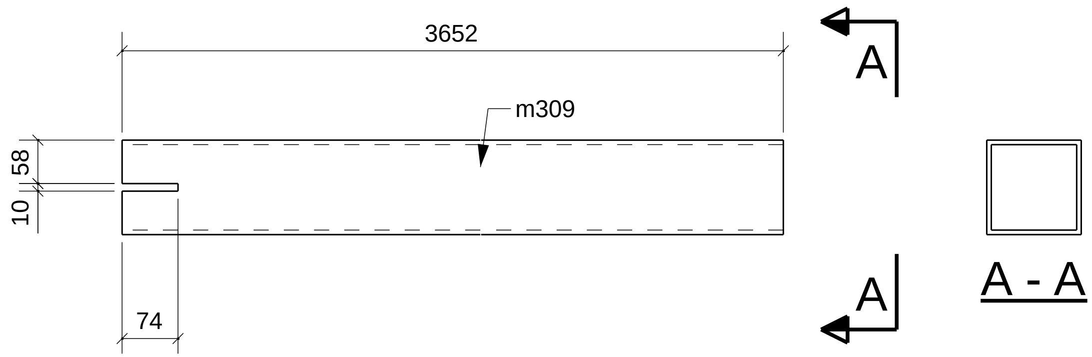

FOR APPROVAL
NOT FOR CONSTRUCTION

MARK	SECTION	GRADE	Qty	LENGTH	AREA M2	WEIGHT KG
m309	SHS125*125*6.0	300	1	3652	1.73	78.26
MATERIAL LIST FOR WORKSHOP				TOTAL	1.73	78.26

DRAWING No.	m309	COLUMN	
CONTRACT:			
DRAWN BY:		ISSUE DATE:	12.12.2019
REVISION No:	A	REVISON DATE:	1576195200

Qty.	In Assembly
1	GL-B2

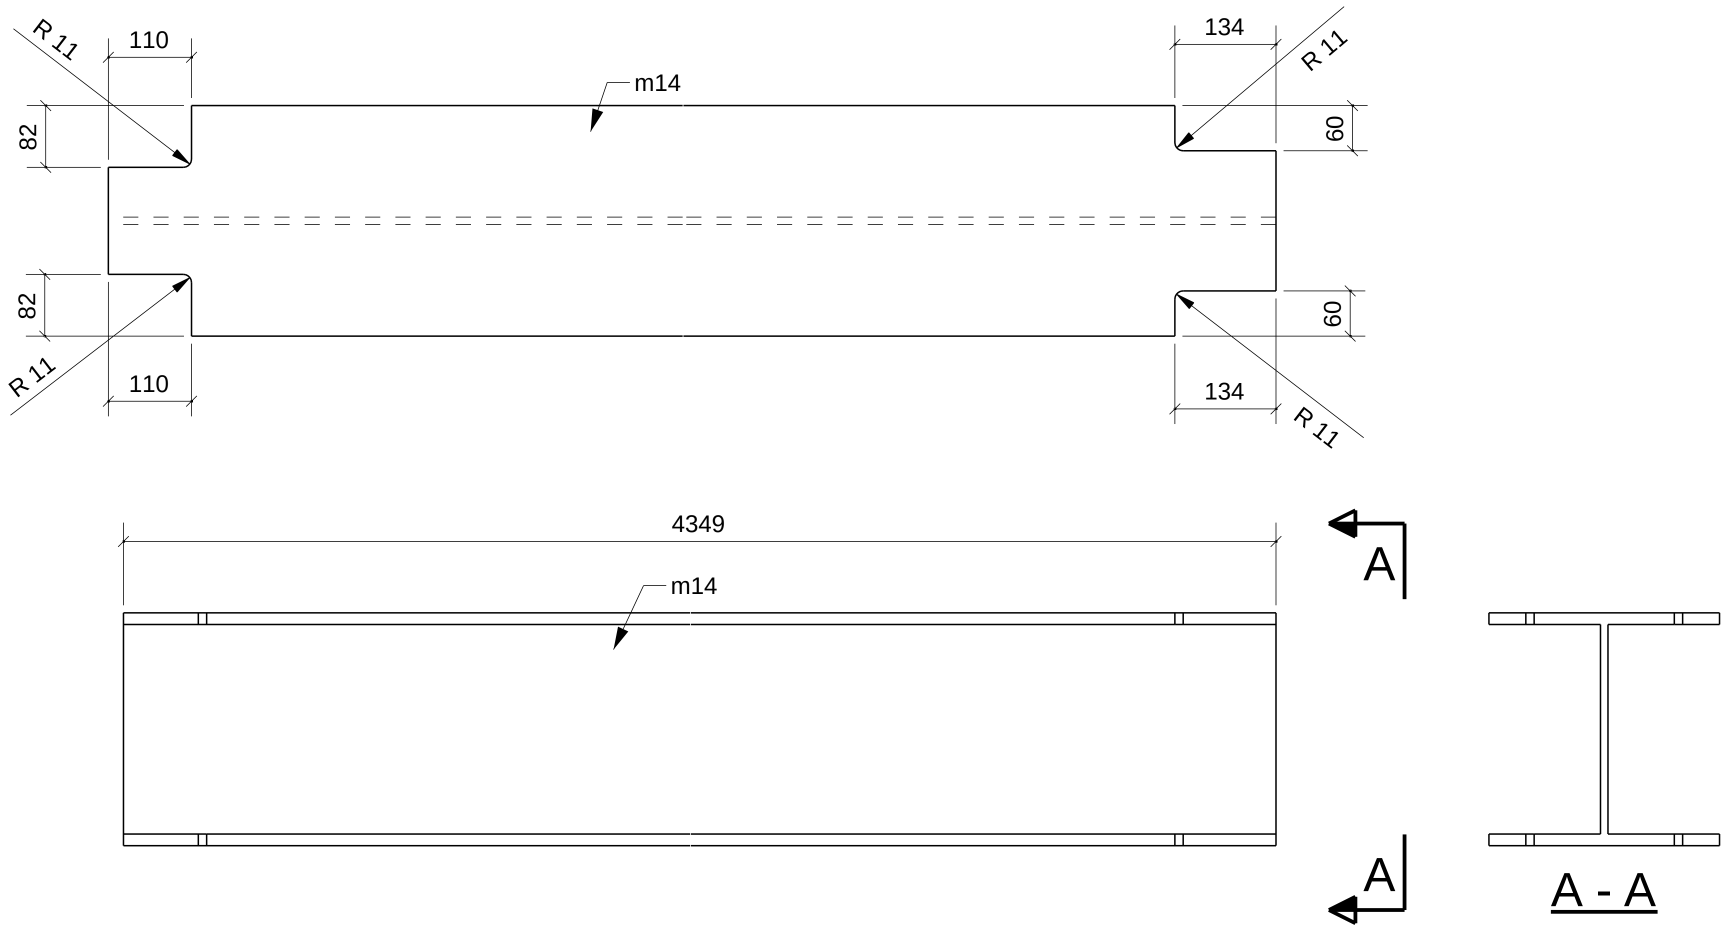

FOR APPROVAL
NOT FOR CONSTRUCTION

MARK	SECTION	GRADE	Qty	LENGTH	AREA M2	WEIGHT KG
m14	UC310*97	300	1	4349	7.78	423.29
MATERIAL LIST FOR WORKSHOP				TOTAL	7.78	423.29

DRAWING No.	m14	BEAM	
CONTRACT:			
DRAWN BY:		ISSUE DATE:	12.12.2019
REVISION No:	A	REVISON DATE:	1576195200

Qty.	In Assembly
1	GL-B8

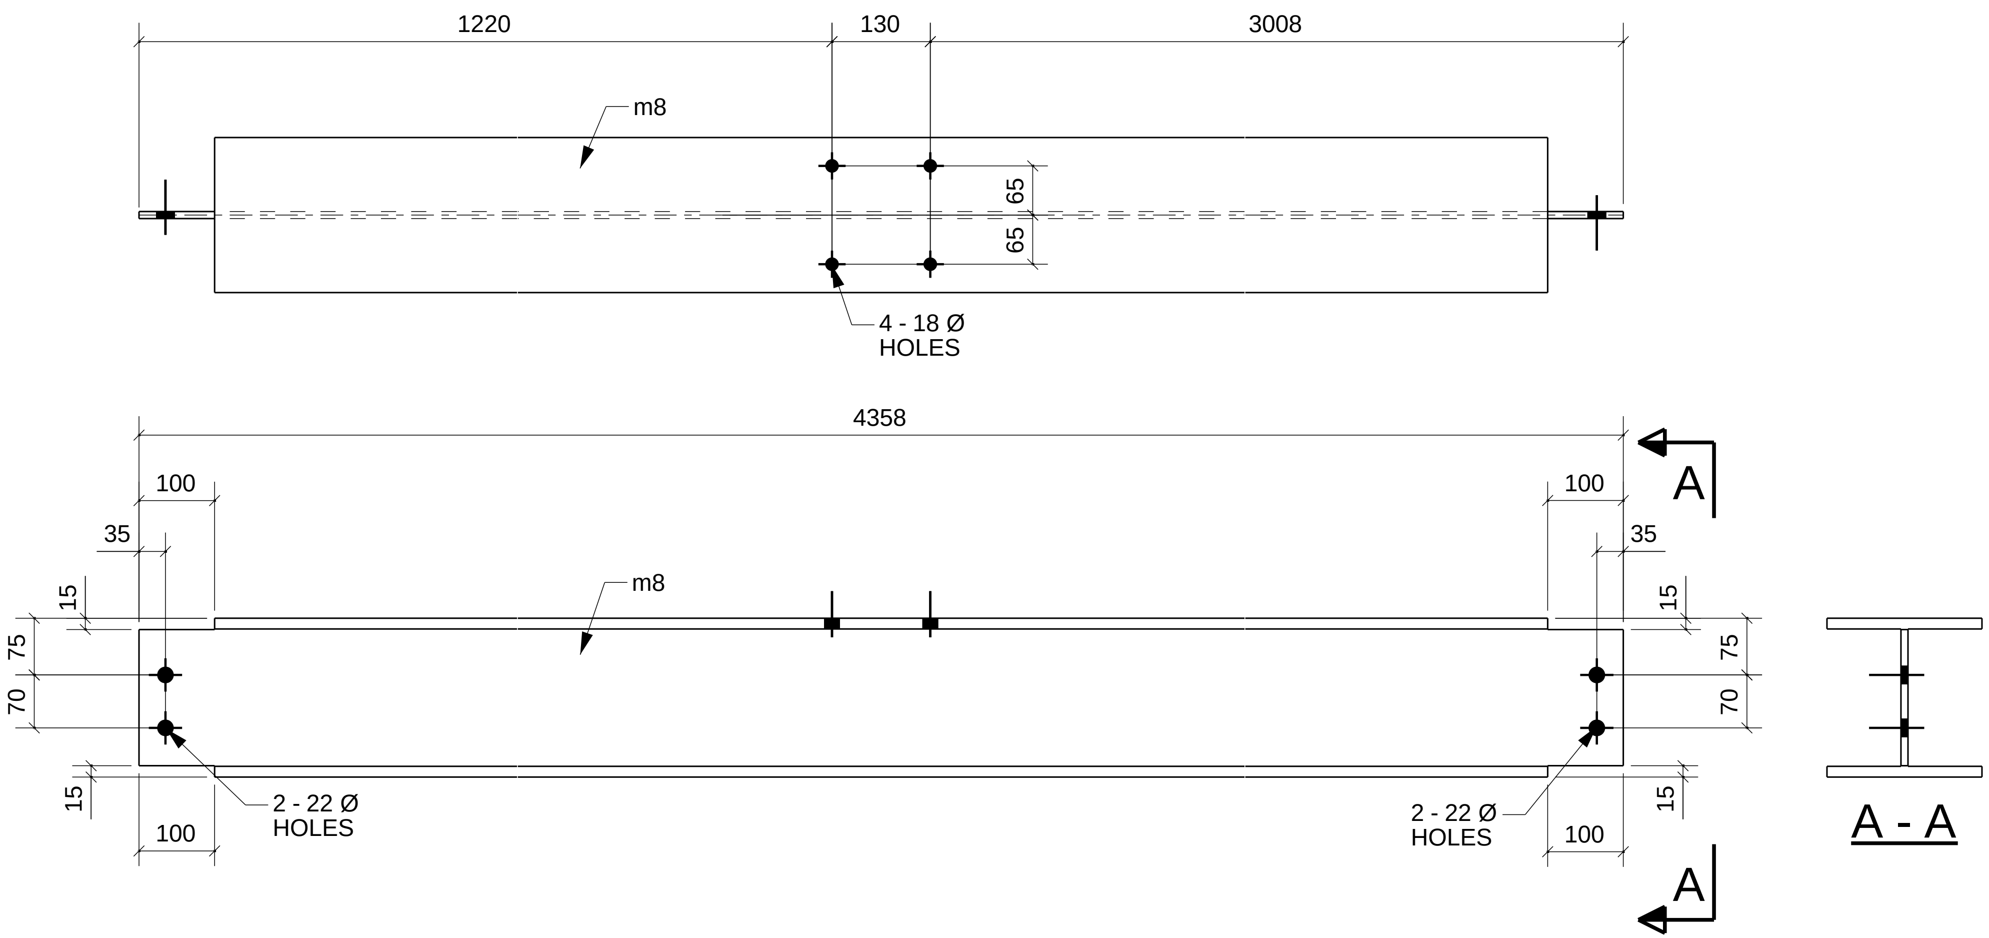

FOR APPROVAL
NOT FOR CONSTRUCTION

MARK	SECTION	GRADE	Qty	LENGTH	AREA M2	WEIGHT KG
m8	UC200*60	300	1	4358	5.32	260.65
MATERIAL LIST FOR WORKSHOP				TOTAL	5.32	260.65

DRAWING No.	m8	BEAM	
CONTRACT:			
DRAWN BY:		ISSUE DATE:	13.12.2019
REVISION No:	A	REVISON DATE:	1576195200